

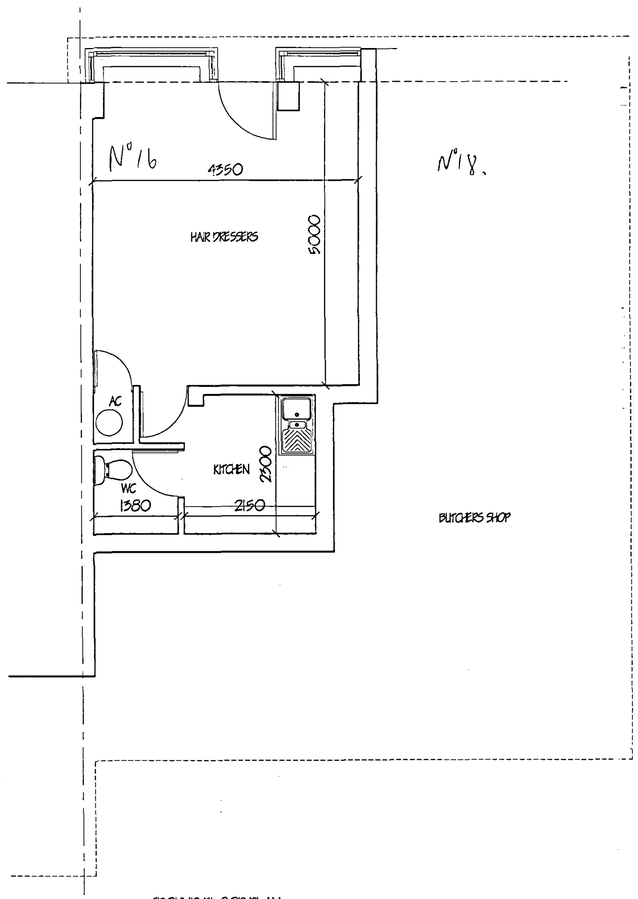



GROUND FLOOR PLAN

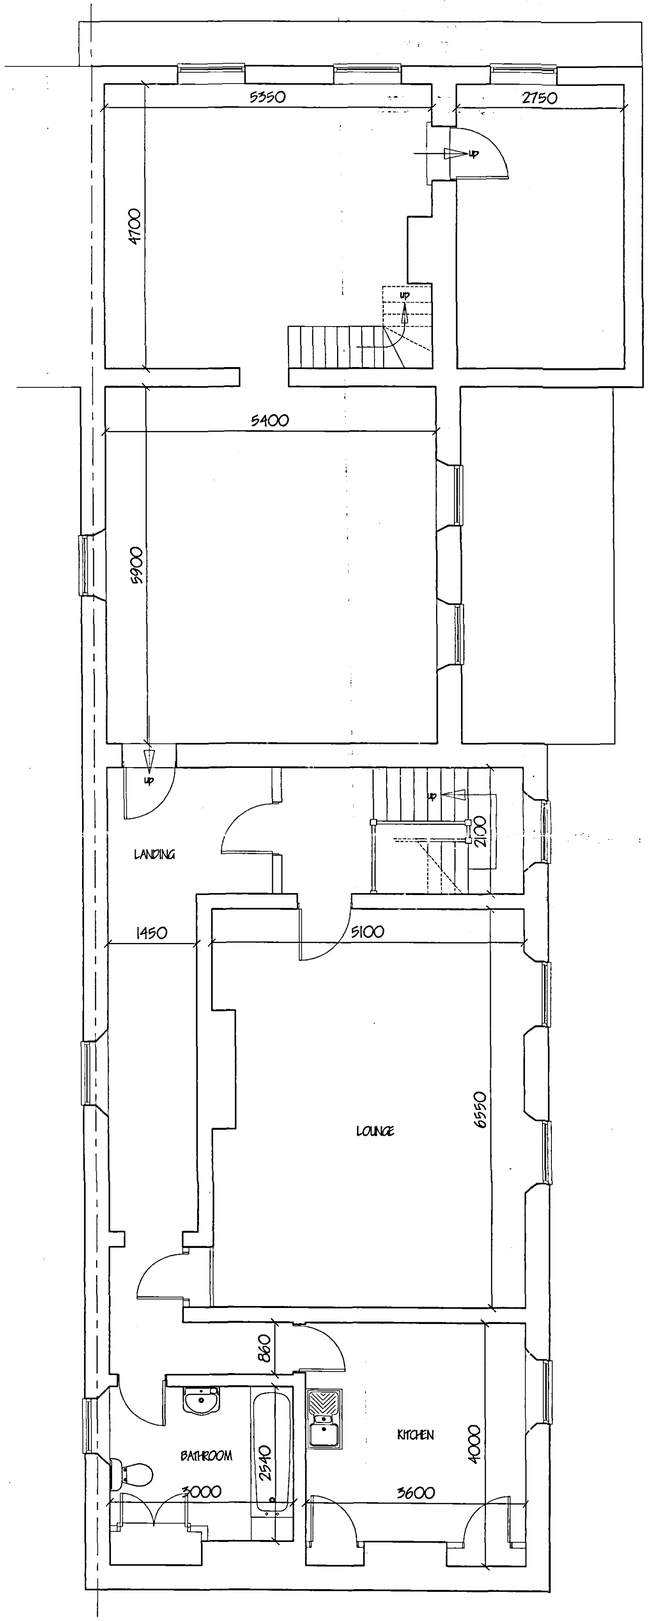

FIRST FLOOR PLAN

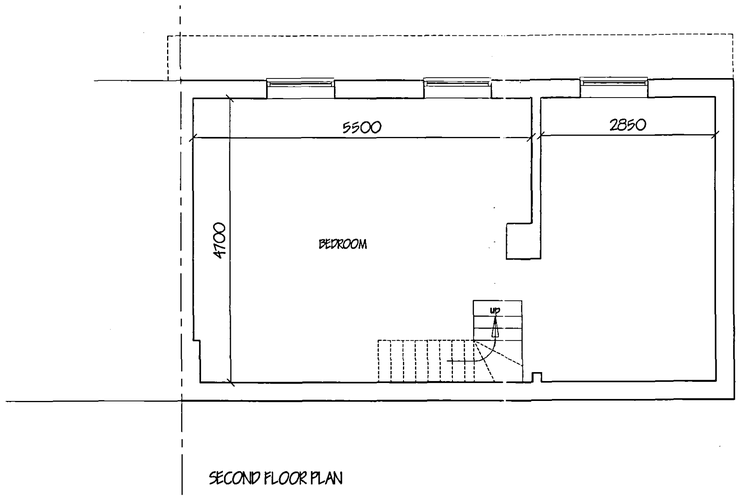

SECOND FLOOR PLAN

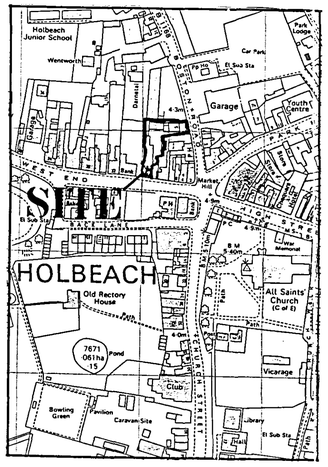

LOCATION PLAN
1/2500

- 9 OCT 2006
1525/06

DETERMINED PLAN

ref:	revision	date

G. R. MERCHANT LTD.
I.ENG AMICE FIWO

ARCHITECTURAL, STRUCTURAL AND LAND DRAINAGE CONSULTANTS

4 Wrights Mews
12A Park Road, Holbeach,
Spalding, Lincs. PE12 7EE
Tel: 01406 490600
Fax: 01406 425744
E-Mail: gr.merchant@btconnect.com

Project
CHANGE OF USE TO H.M.O
Part of WEST END,
HOLBEACH,
SPALDING. LINC'S.

Client
A. W. JACKSON.

Drawing
FLOOR PLANS - EXISTING.
LOCATION PLAN.

Job Ref.	Drawing No.
1480-06	01.
Date: OCT '06	Drawn: GRM

Scales
1/50 (unless otherwise stated)

DO NOT SCALE FROM THIS DRAWING

This drawing is copyright and may not be altered, traced, photographed or used for any other purpose other than that for which it is issued. The General Contractor is to check all dimensions on site and report any discrepancies to the Architect. All details shown or in this drawing including foundations are based upon typical site conditions existing in the area. No responsibility can be accepted for abnormal conditions which may be discovered during construction and not reported to the Architect so that design amendments may be considered. Site surveys are recommended in respect of foundations to establish specific site conditions before construction work is commenced. This drawing is limited to the amount of information contained and does not purport to contain a full specification of the works. It is solely for the purpose of obtaining Planning / Building Regulation approval. This drawing must not be used as a contract document and is not to be used for the purposes of tendering. The Architect, Merchant or any accompanying Technical Consultant or Sub-Contractor accepts responsibility to amend workmanship, substitution of materials, alterations to specifications, variations to contract sum, materials to be new unless otherwise stated and all works to comply with relevant Codes, to be used fitted and installed etc. in strict accordance with manufacturer instructions and relevant code of practice. Materials shall conform to appropriate British standard specification or BBA certificate or European code equivalent. The Employer / Client shall ensure that the selected contractor is conversant with and adopts all measures necessary to achieve compliance with Health and Safety legislation for Building sites and Work places. The Employer / Client is advised that should the works need to comply with the Construction Design and Management Regulations an Independent Planning Supervisor will be required. The works shall comprise of all that is shown on the drawing and details. Work that may not specifically be shown but may be reasonably inferred as necessary to carry out the works shall be deemed to be included. It is the plot / land owners responsibility to be aware of the Party Wall etc. Act 1996, when building in close proximity to adjoining neighbors boundaries.