

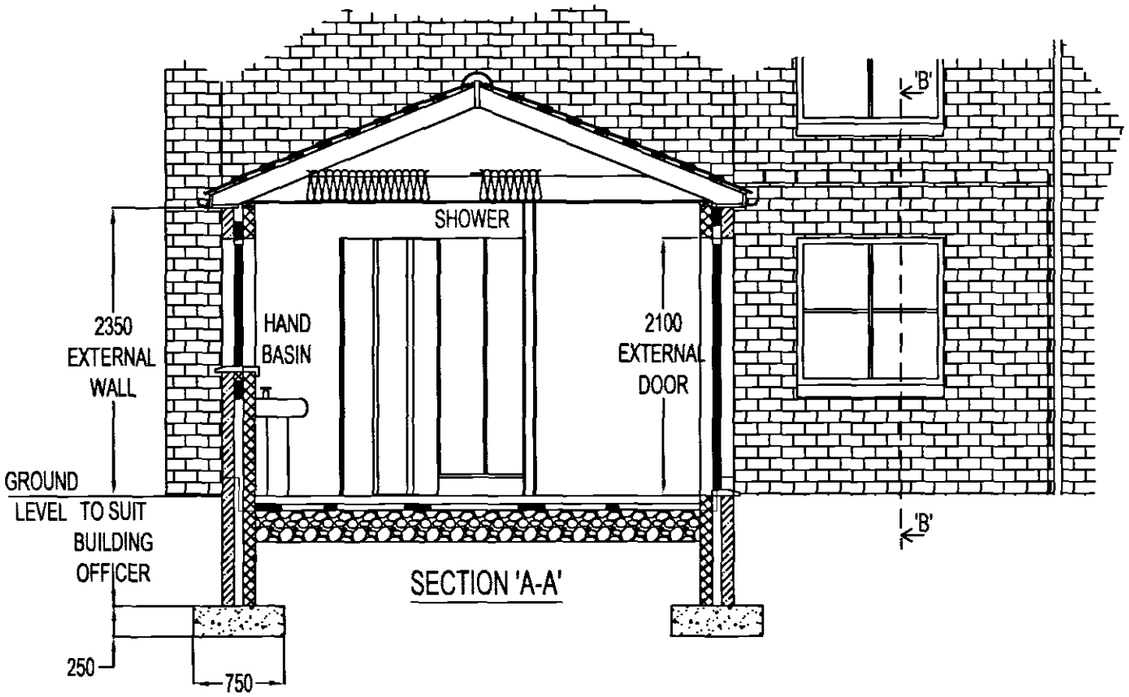


SECTION 'A-A'

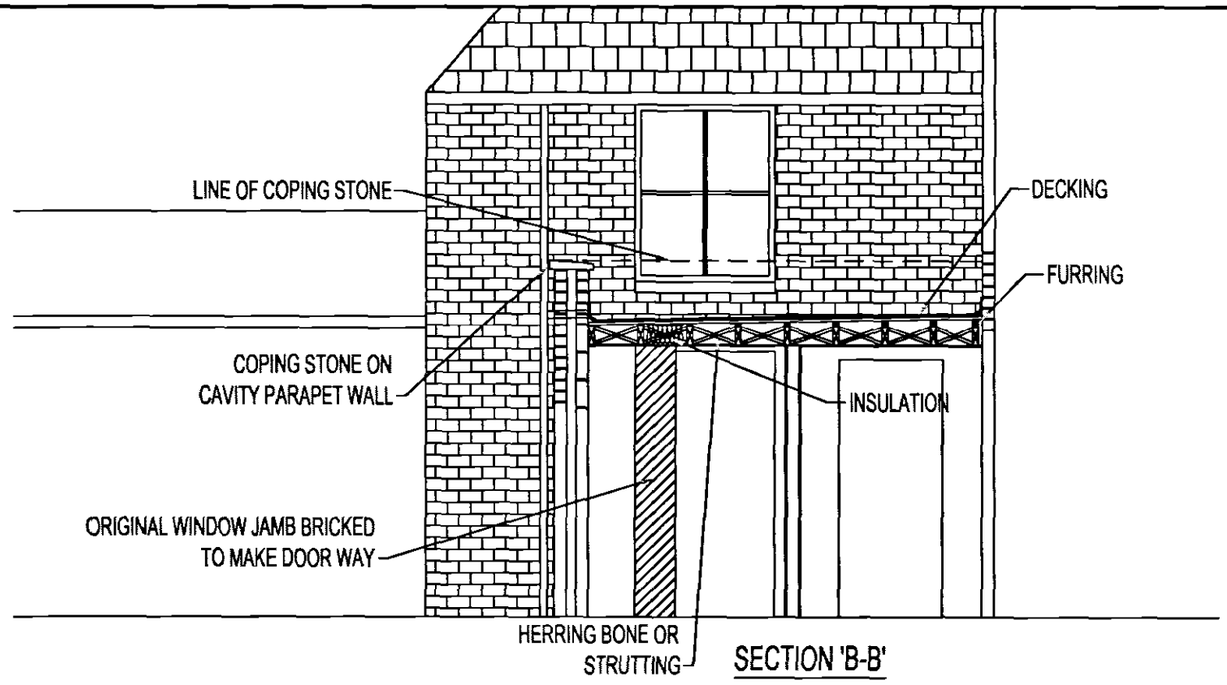

SECTION 'B-B'

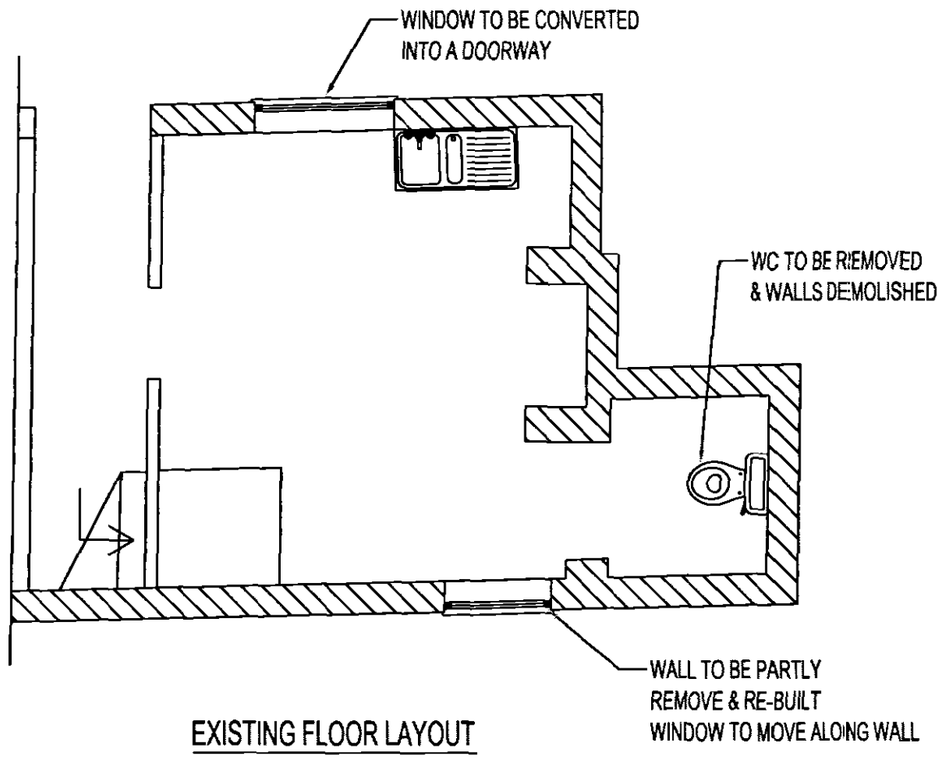

EXISTING FLOOR LAYOUT

DETERMINED PLAN

Planning
19 DEC 2003
Ref 1534/03

REV	DATE	DESCRIPTION	INIT
A	24.11.03	1st ISSUE TO L.A.	MS

REVISIONS

Applicant:
Mr. Phil Wiseman
Cherry House, Cherry Tree Lane
Holbeach, Spalding
LINCS.

Scale: 1:50 @ A3

Drawn By: MS

Date: 20.10.03

Drawing No: 03-06

Rev Issue:

Drawing Title:
SECTION THROU'
& EXISTING LAYOUT

Contractors are responsible for checking all dimensions on site when work commences and before ordering any materials.Any discrepancies should be brought to the attention of the Client for remedial action before commencing.

All details shown are based on typical site conditions for that area, any abnormal conditions such be brought to the attention of the client and Local Authority immediately.

The notes shown are mainly to cover the requirements of Building Regulations and should not be treated as a full Specification.

Any materials not specified to be of a standard suitable for the work proposed and fit for purpose.All work to be in accordance with good building practise and all necessary BS codes for Workmanship on Building Sites.