
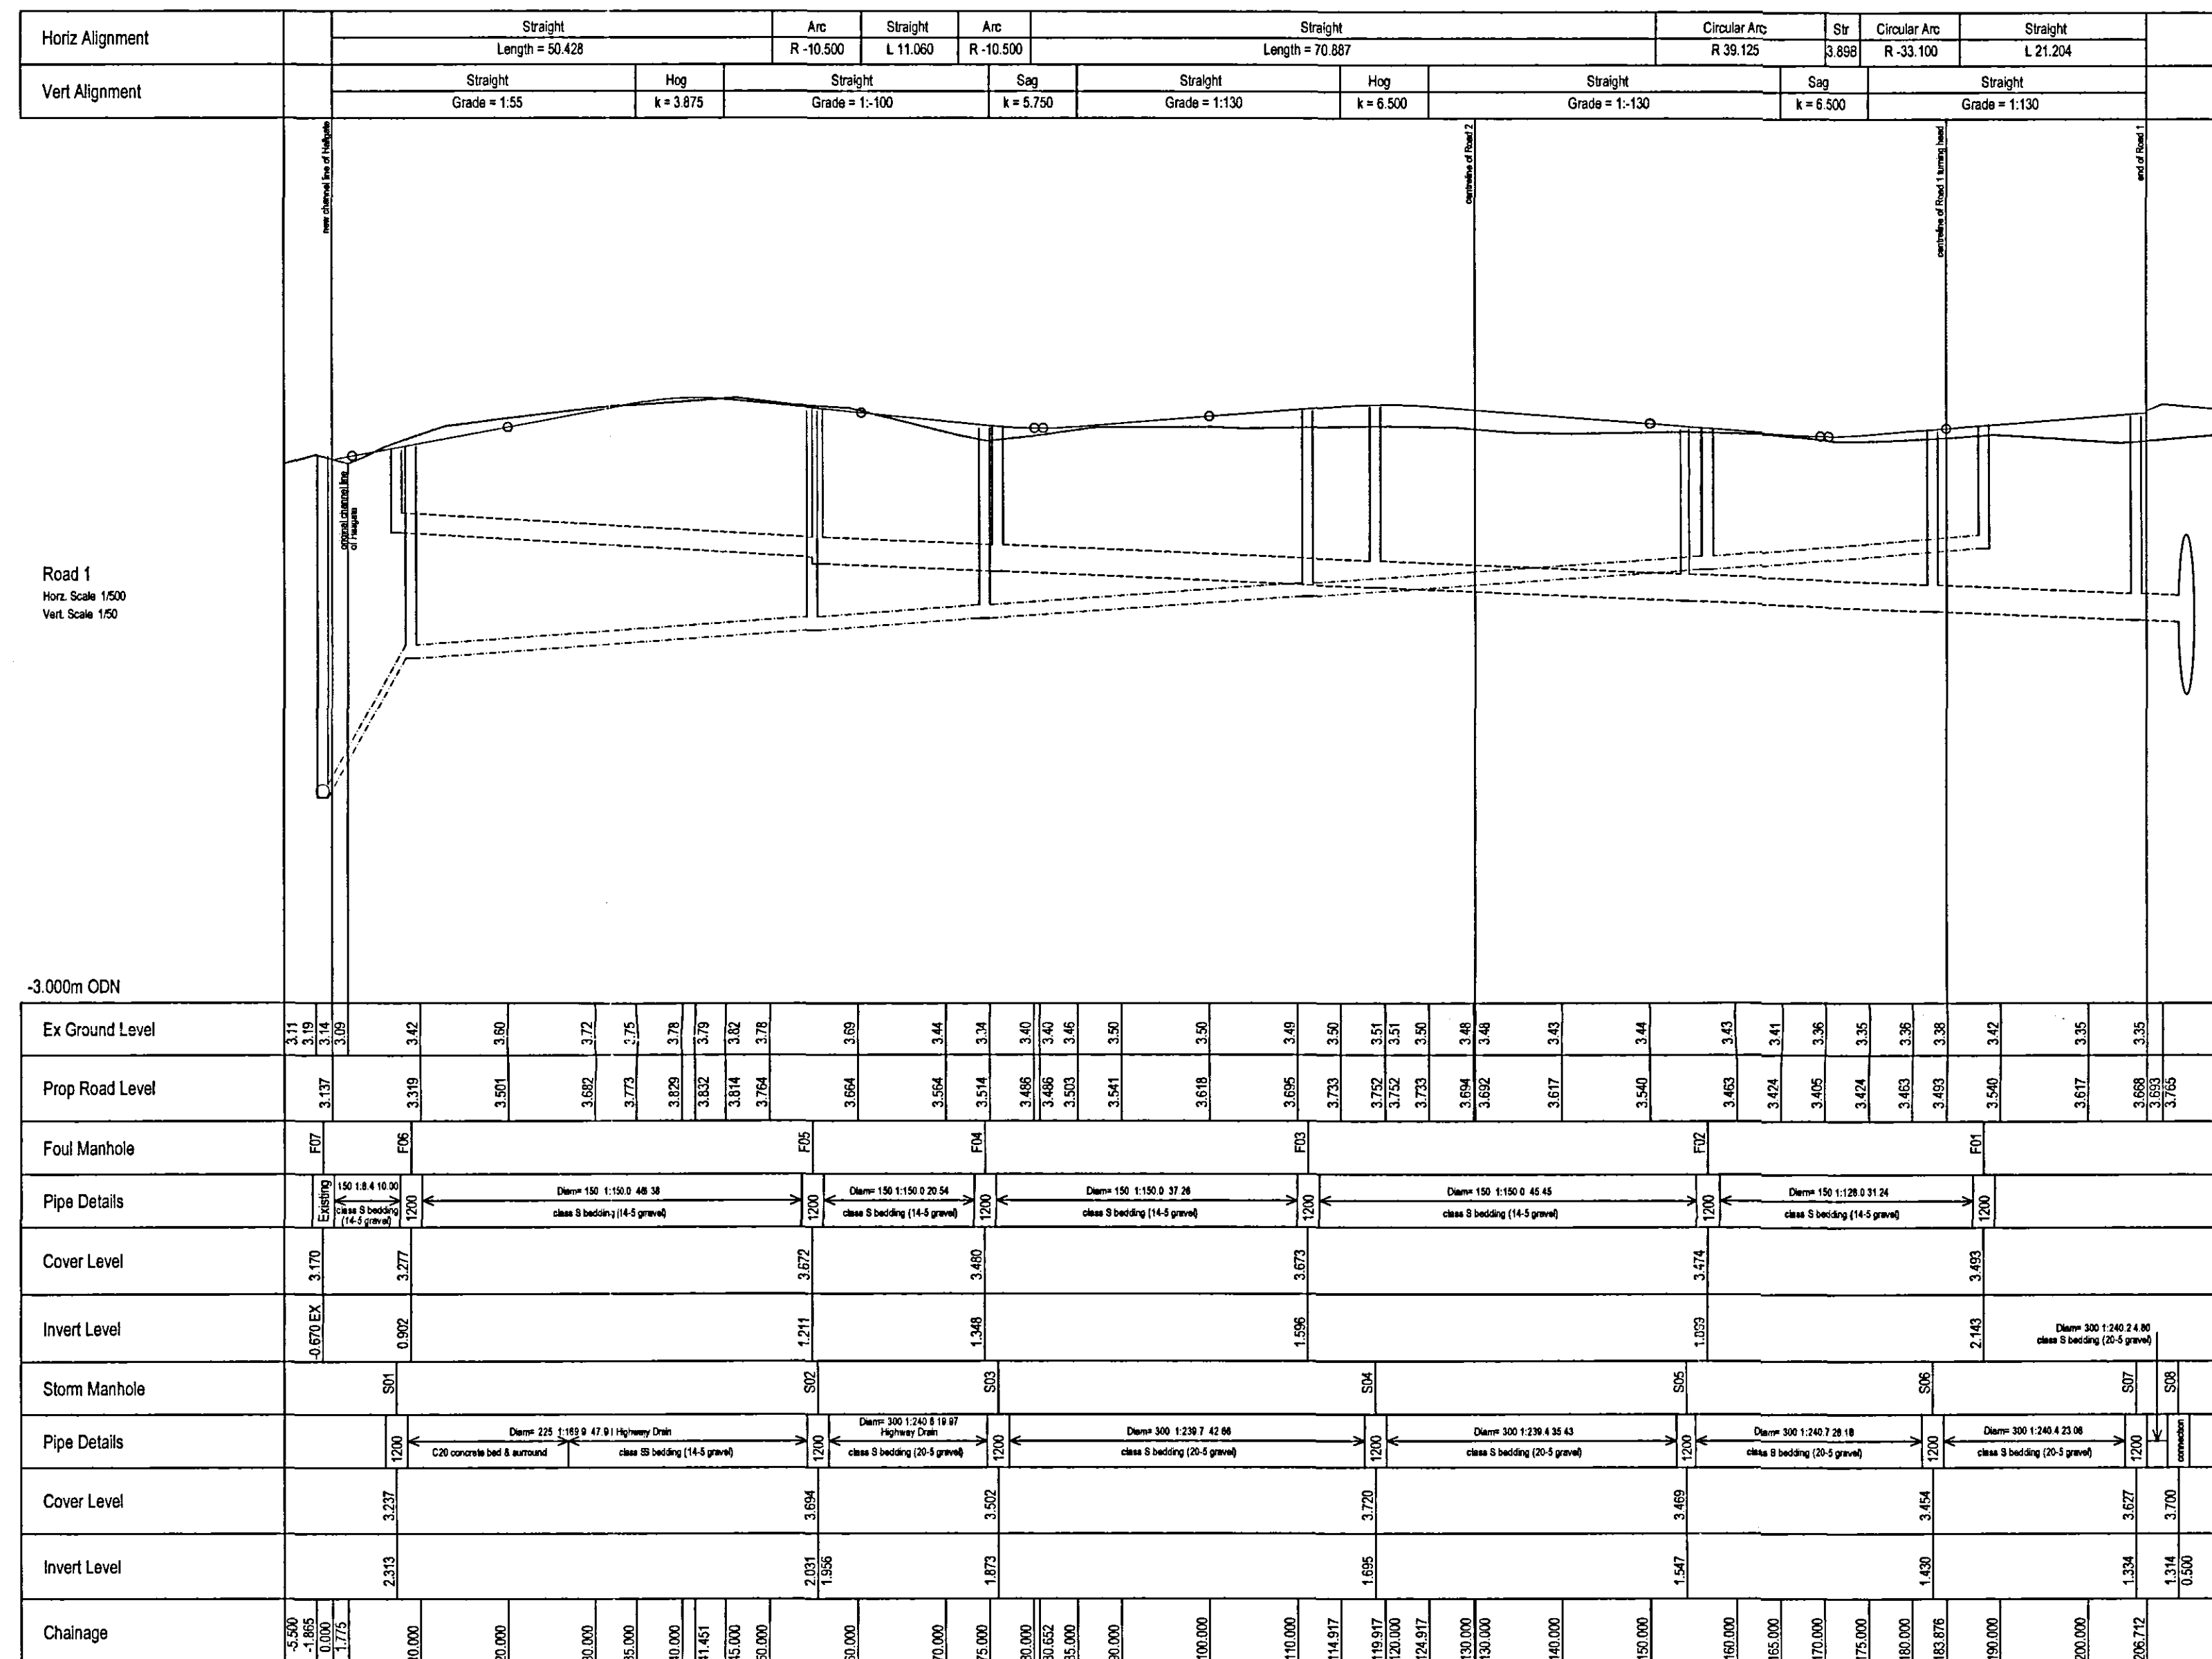
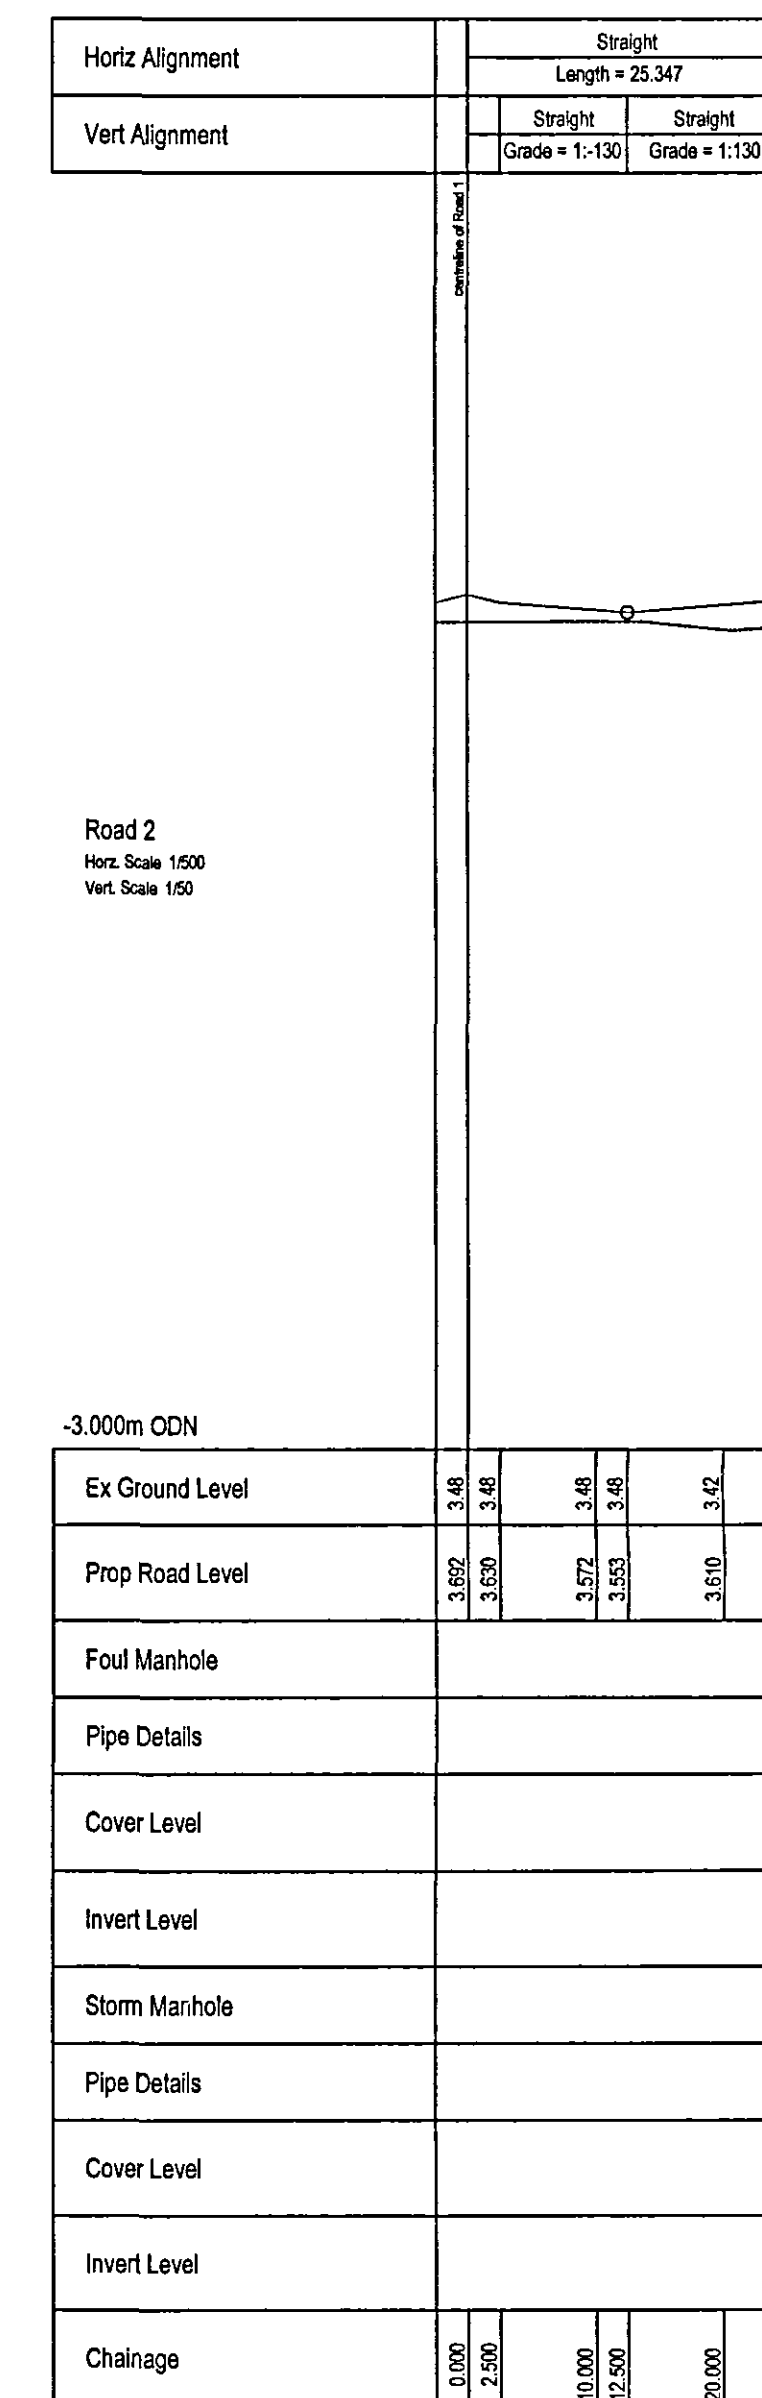


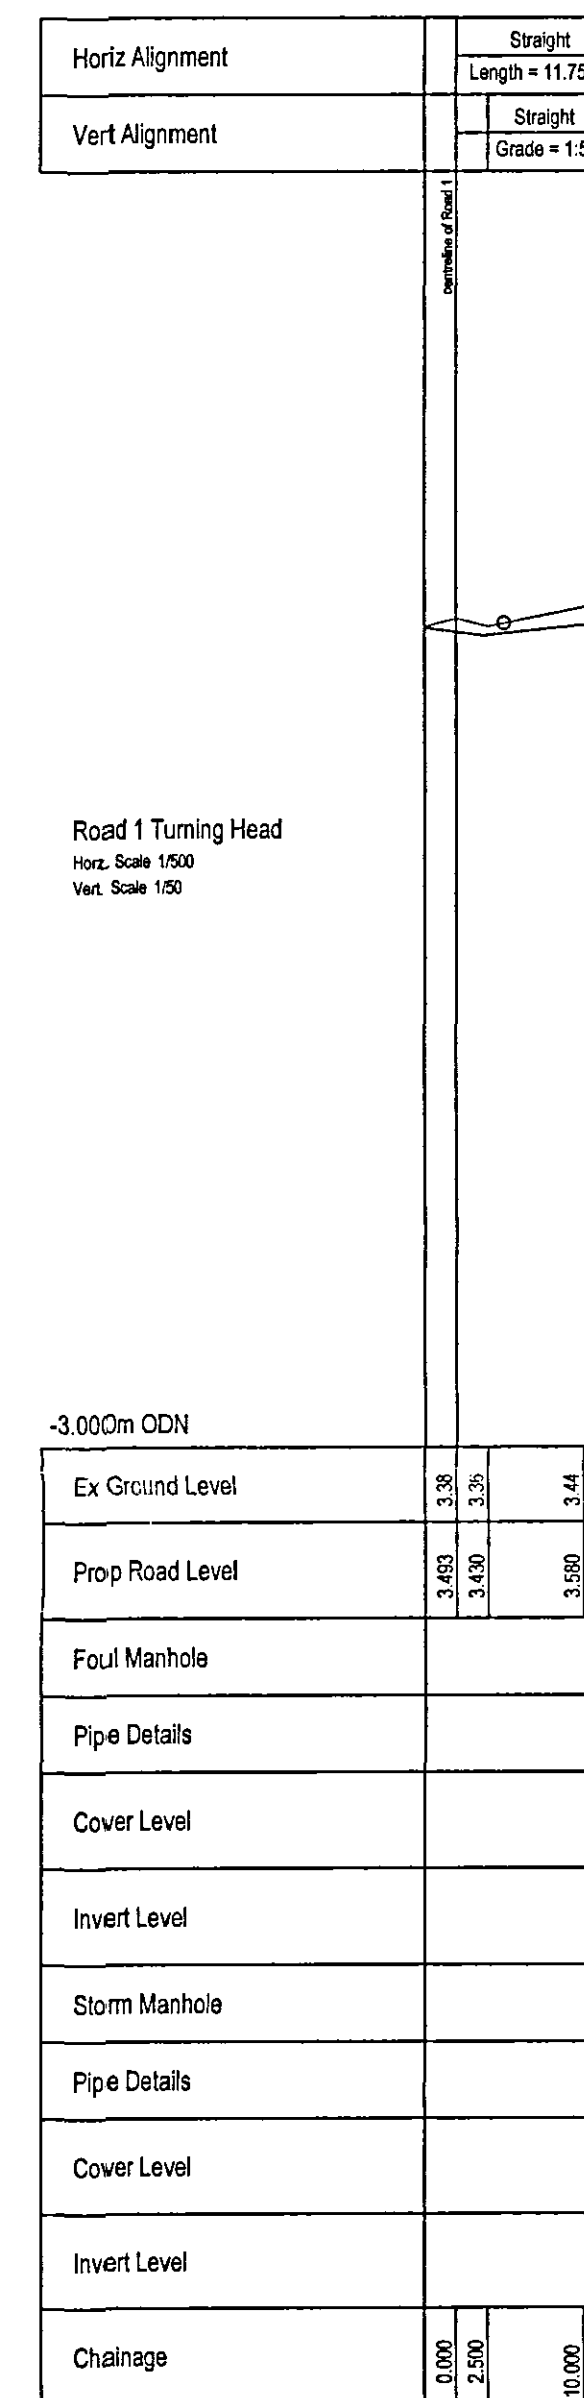

**DO NOT SCALE. USE FIGURED DIMENSIONS ONLY.
CHECK ON SITE AND ALL DISCREPANCIES TO BE
REPORTED TO GBM CIVILS - DESIGN & BUILD.**

AMENDMENTS:

REF.	DESCRIPTION.	DATE.	BY.

CLIENT:
Sovereign Homes Ltd

PROJECT:
Development at 51a Hallgate
Holbeach

TITLE:
Road and Sewer Long Sections

SCALE: 1:500 1:50	DATE: June 2006
-----------------------------	---------------------------

DRAWING No: 060702	DRAWN BY: <i>[Signature]</i>	CHECKED BY: <i>[Signature]</i>
------------------------------	--	--

G | B | M
CIVILS - DESIGN & BUILD.

**Unit 19 Station Estate
Newbridge Hill
Louth
Lincs LN11 0JT
tel: 01507 607944
fax: 01507 607900
email: enquiries@gbmclivils.com**

DETERMINED
PLAN

1534/06