




PROPOSED ELEVATION

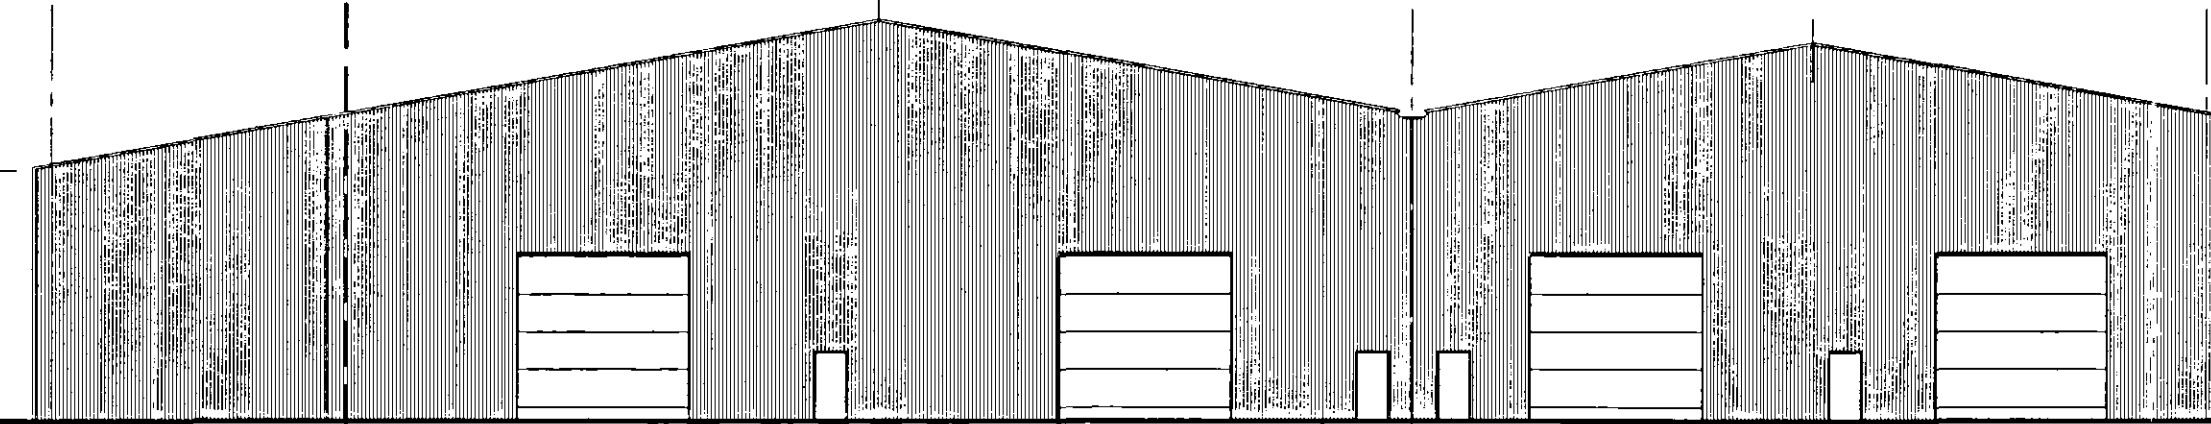


PROPOSED ELEVATION

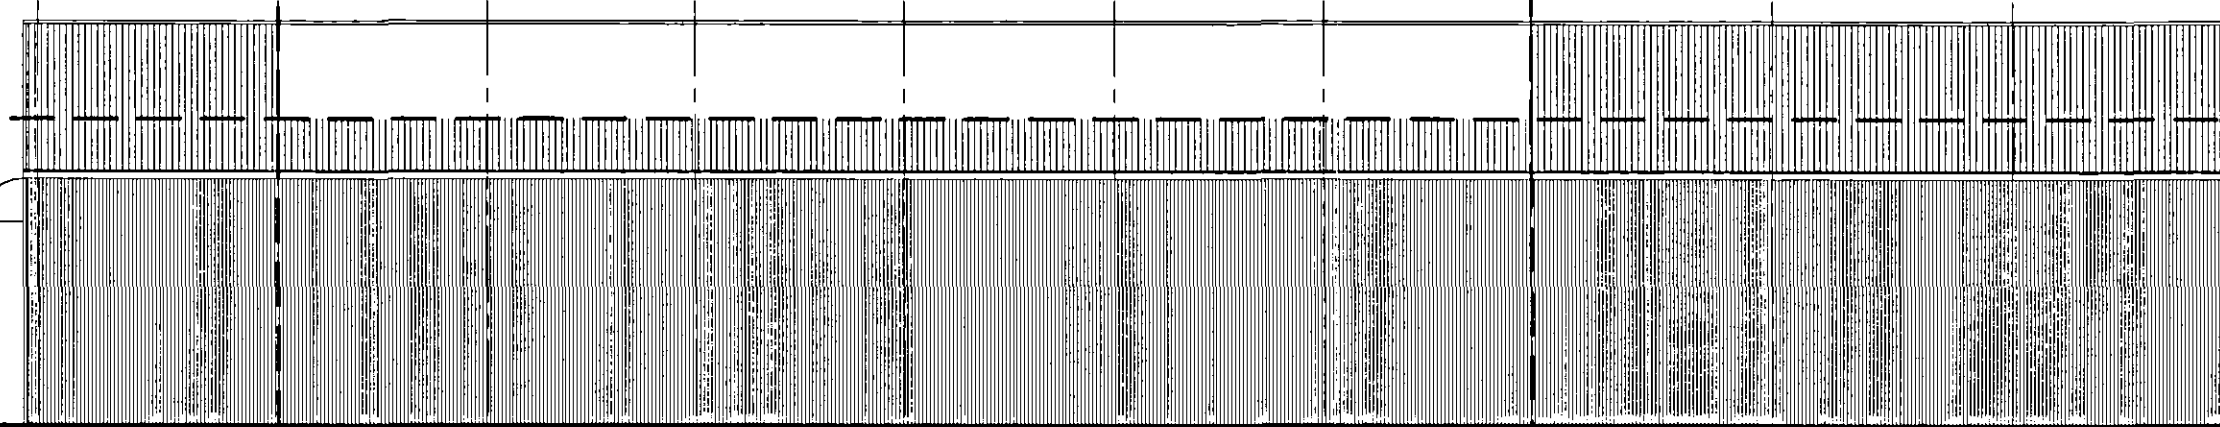

PROPOSED ELEVATION

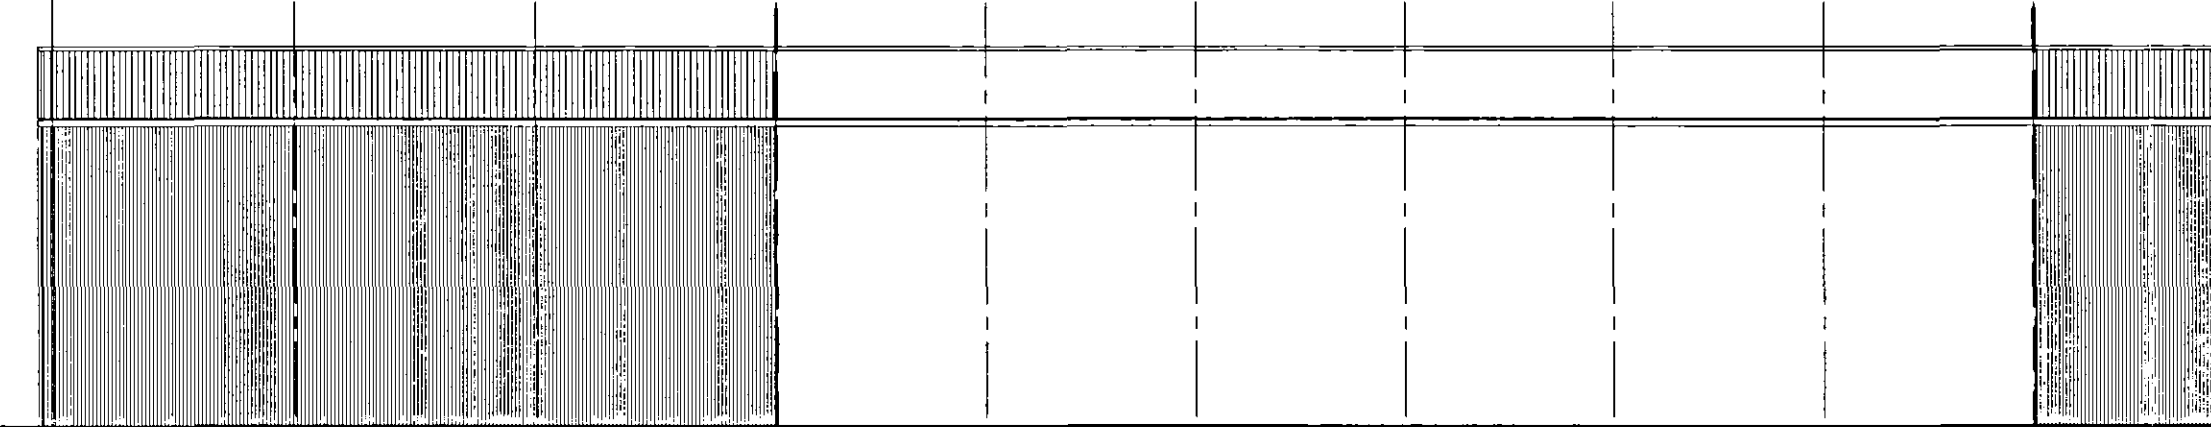


PROPOSED ELEVATION


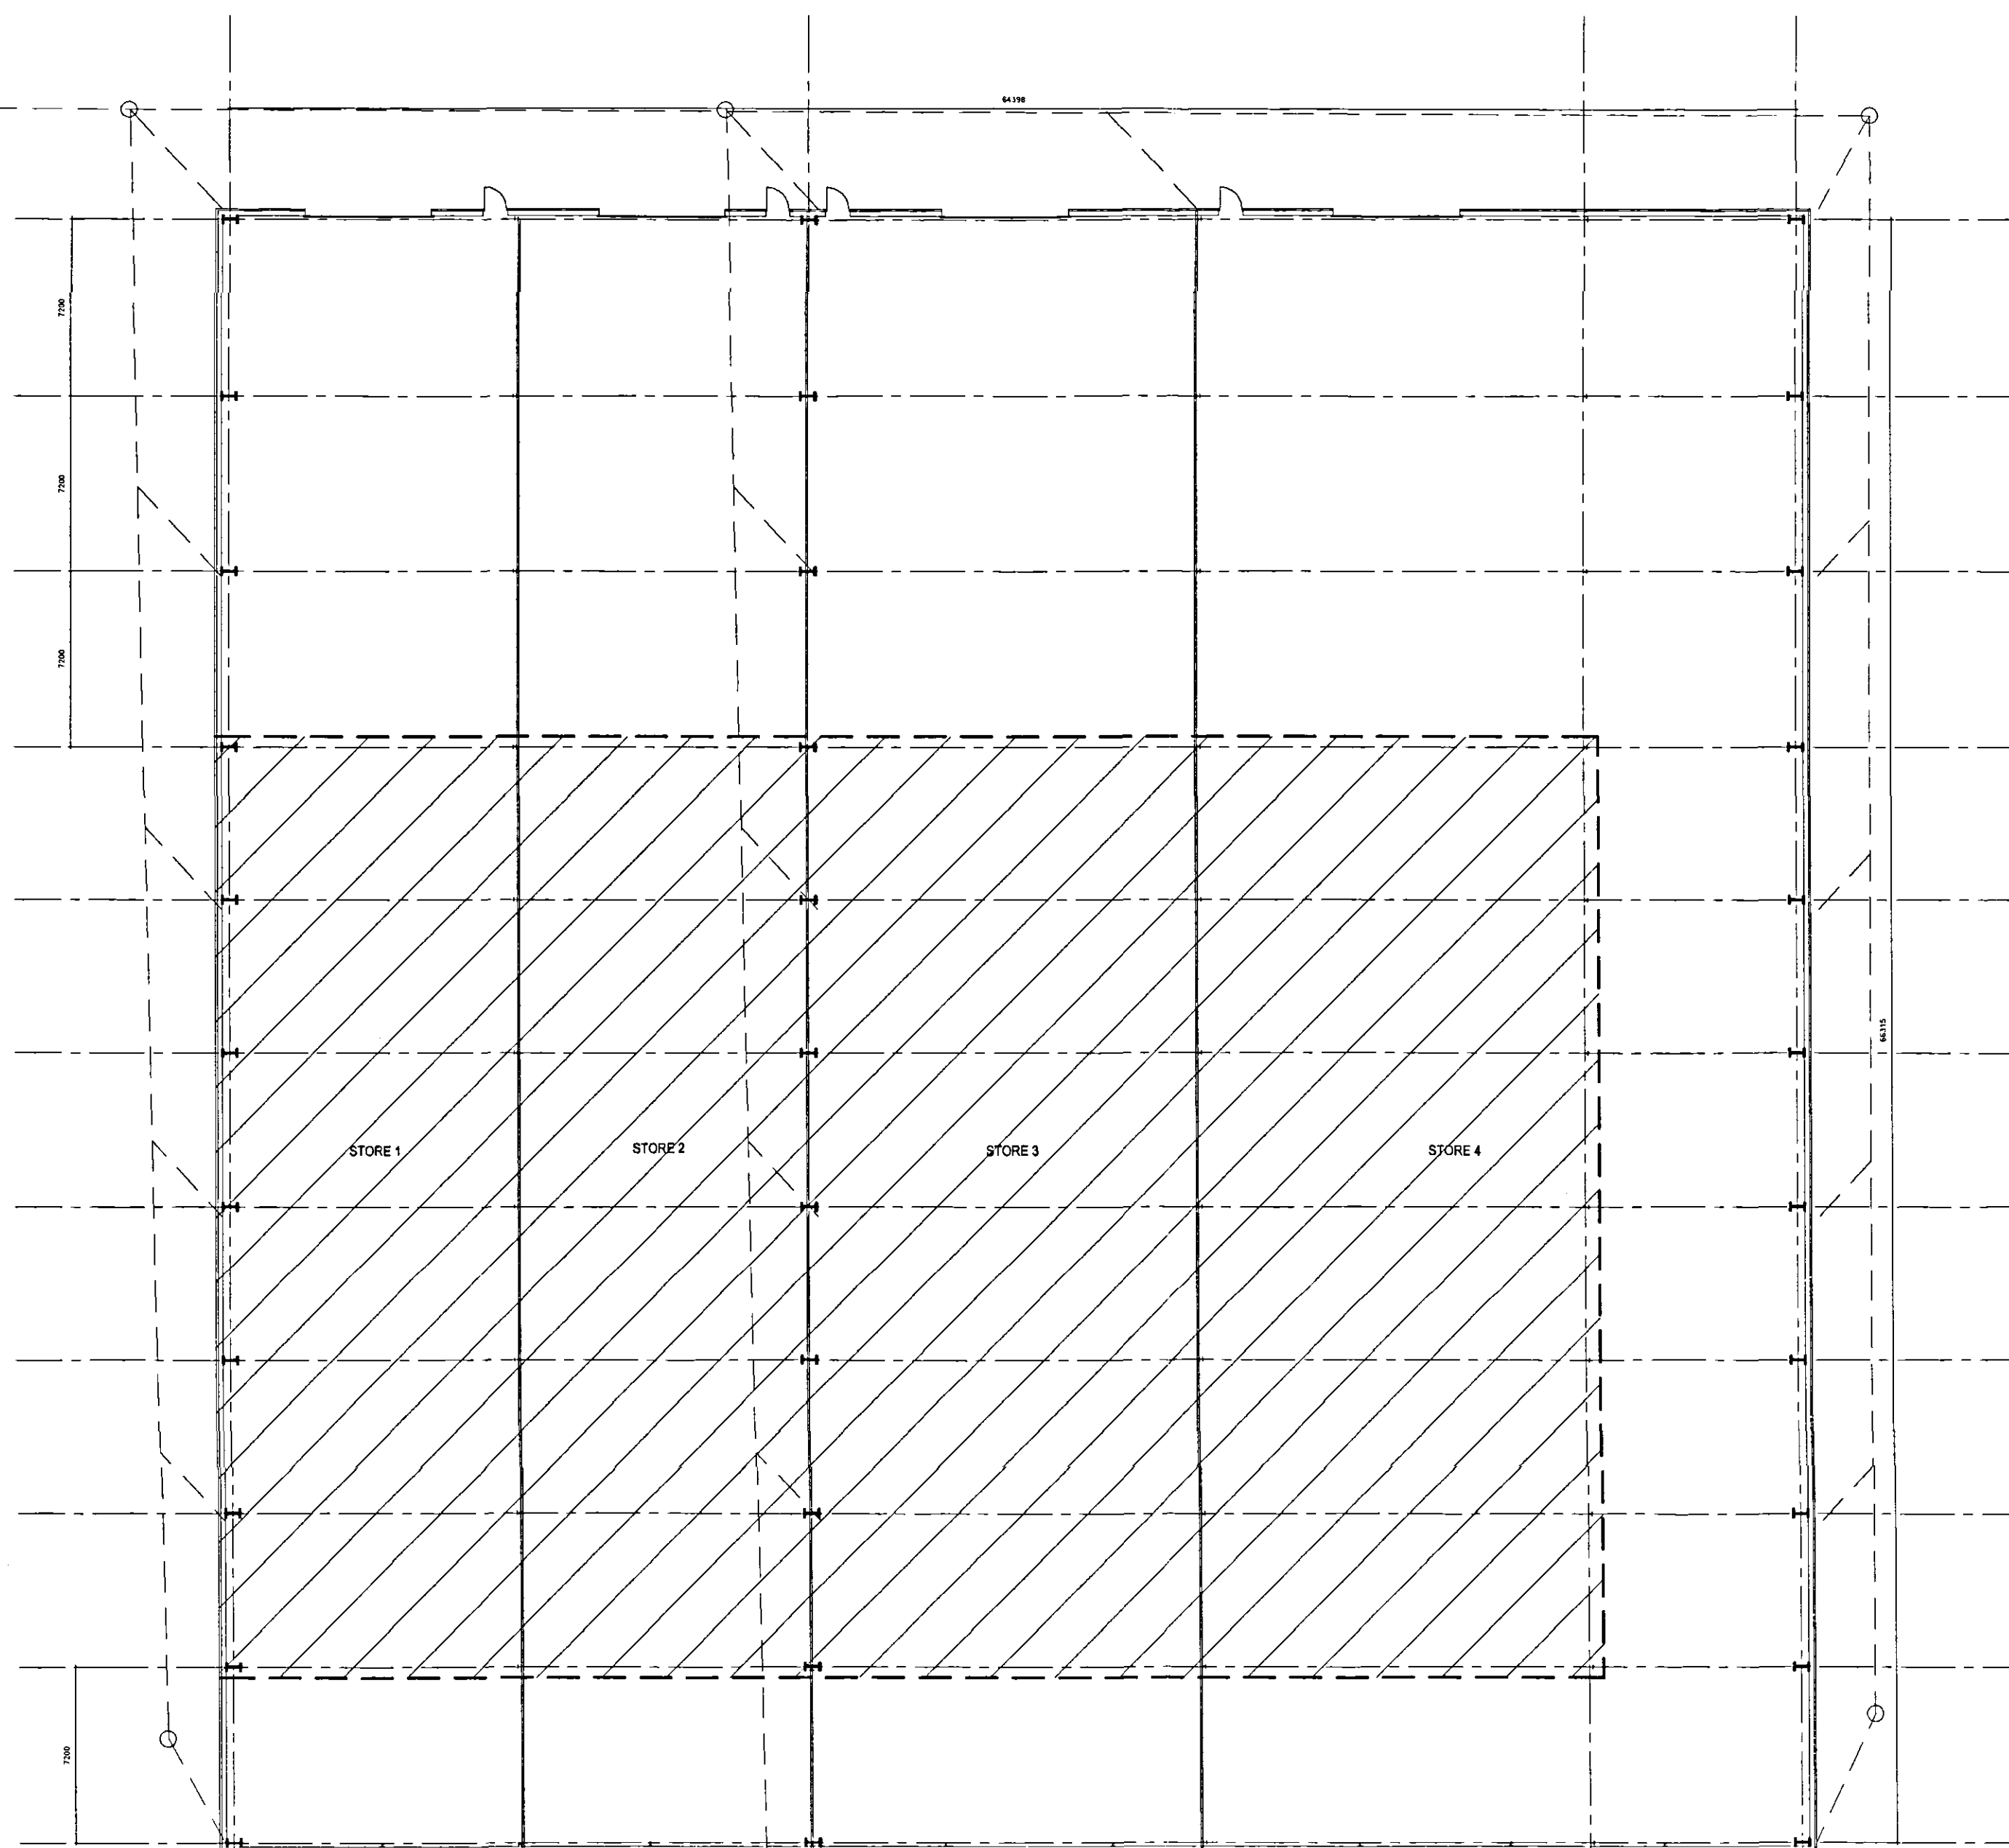


PROPOSED PLAN

PLANT ROOM

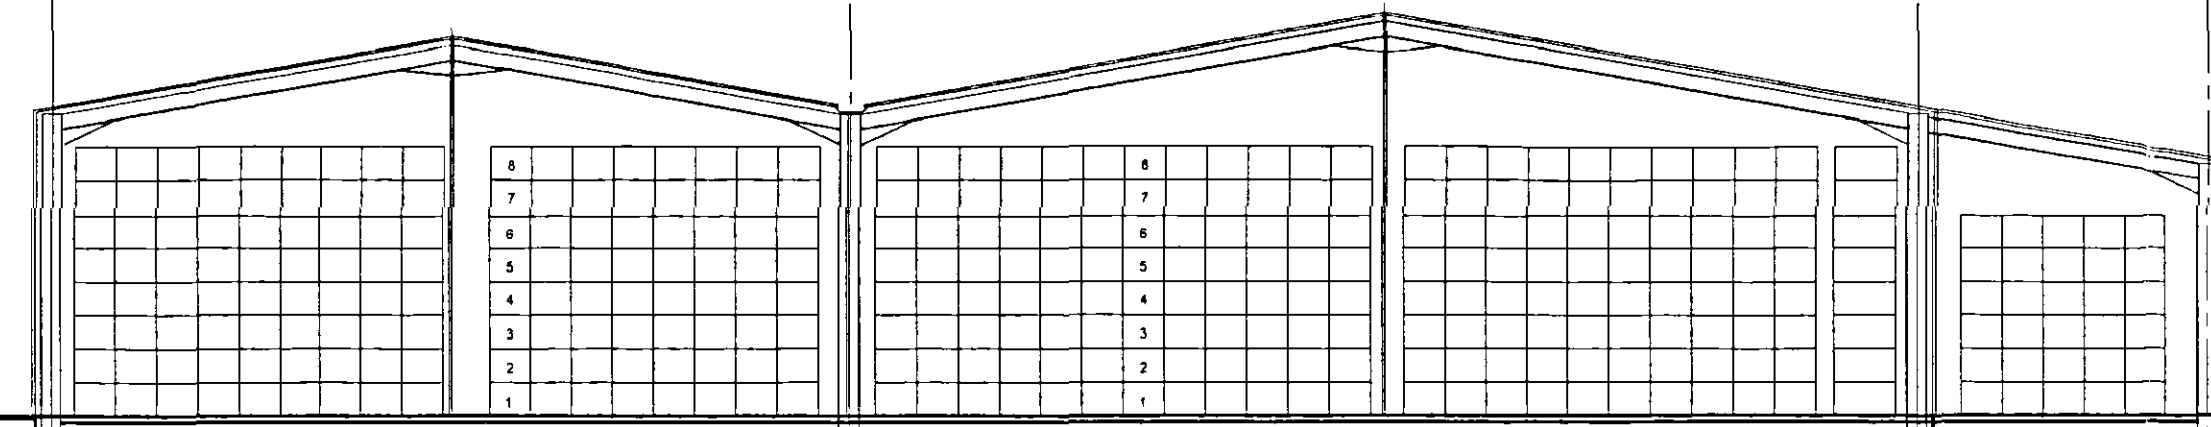

PROPOSED SECTION

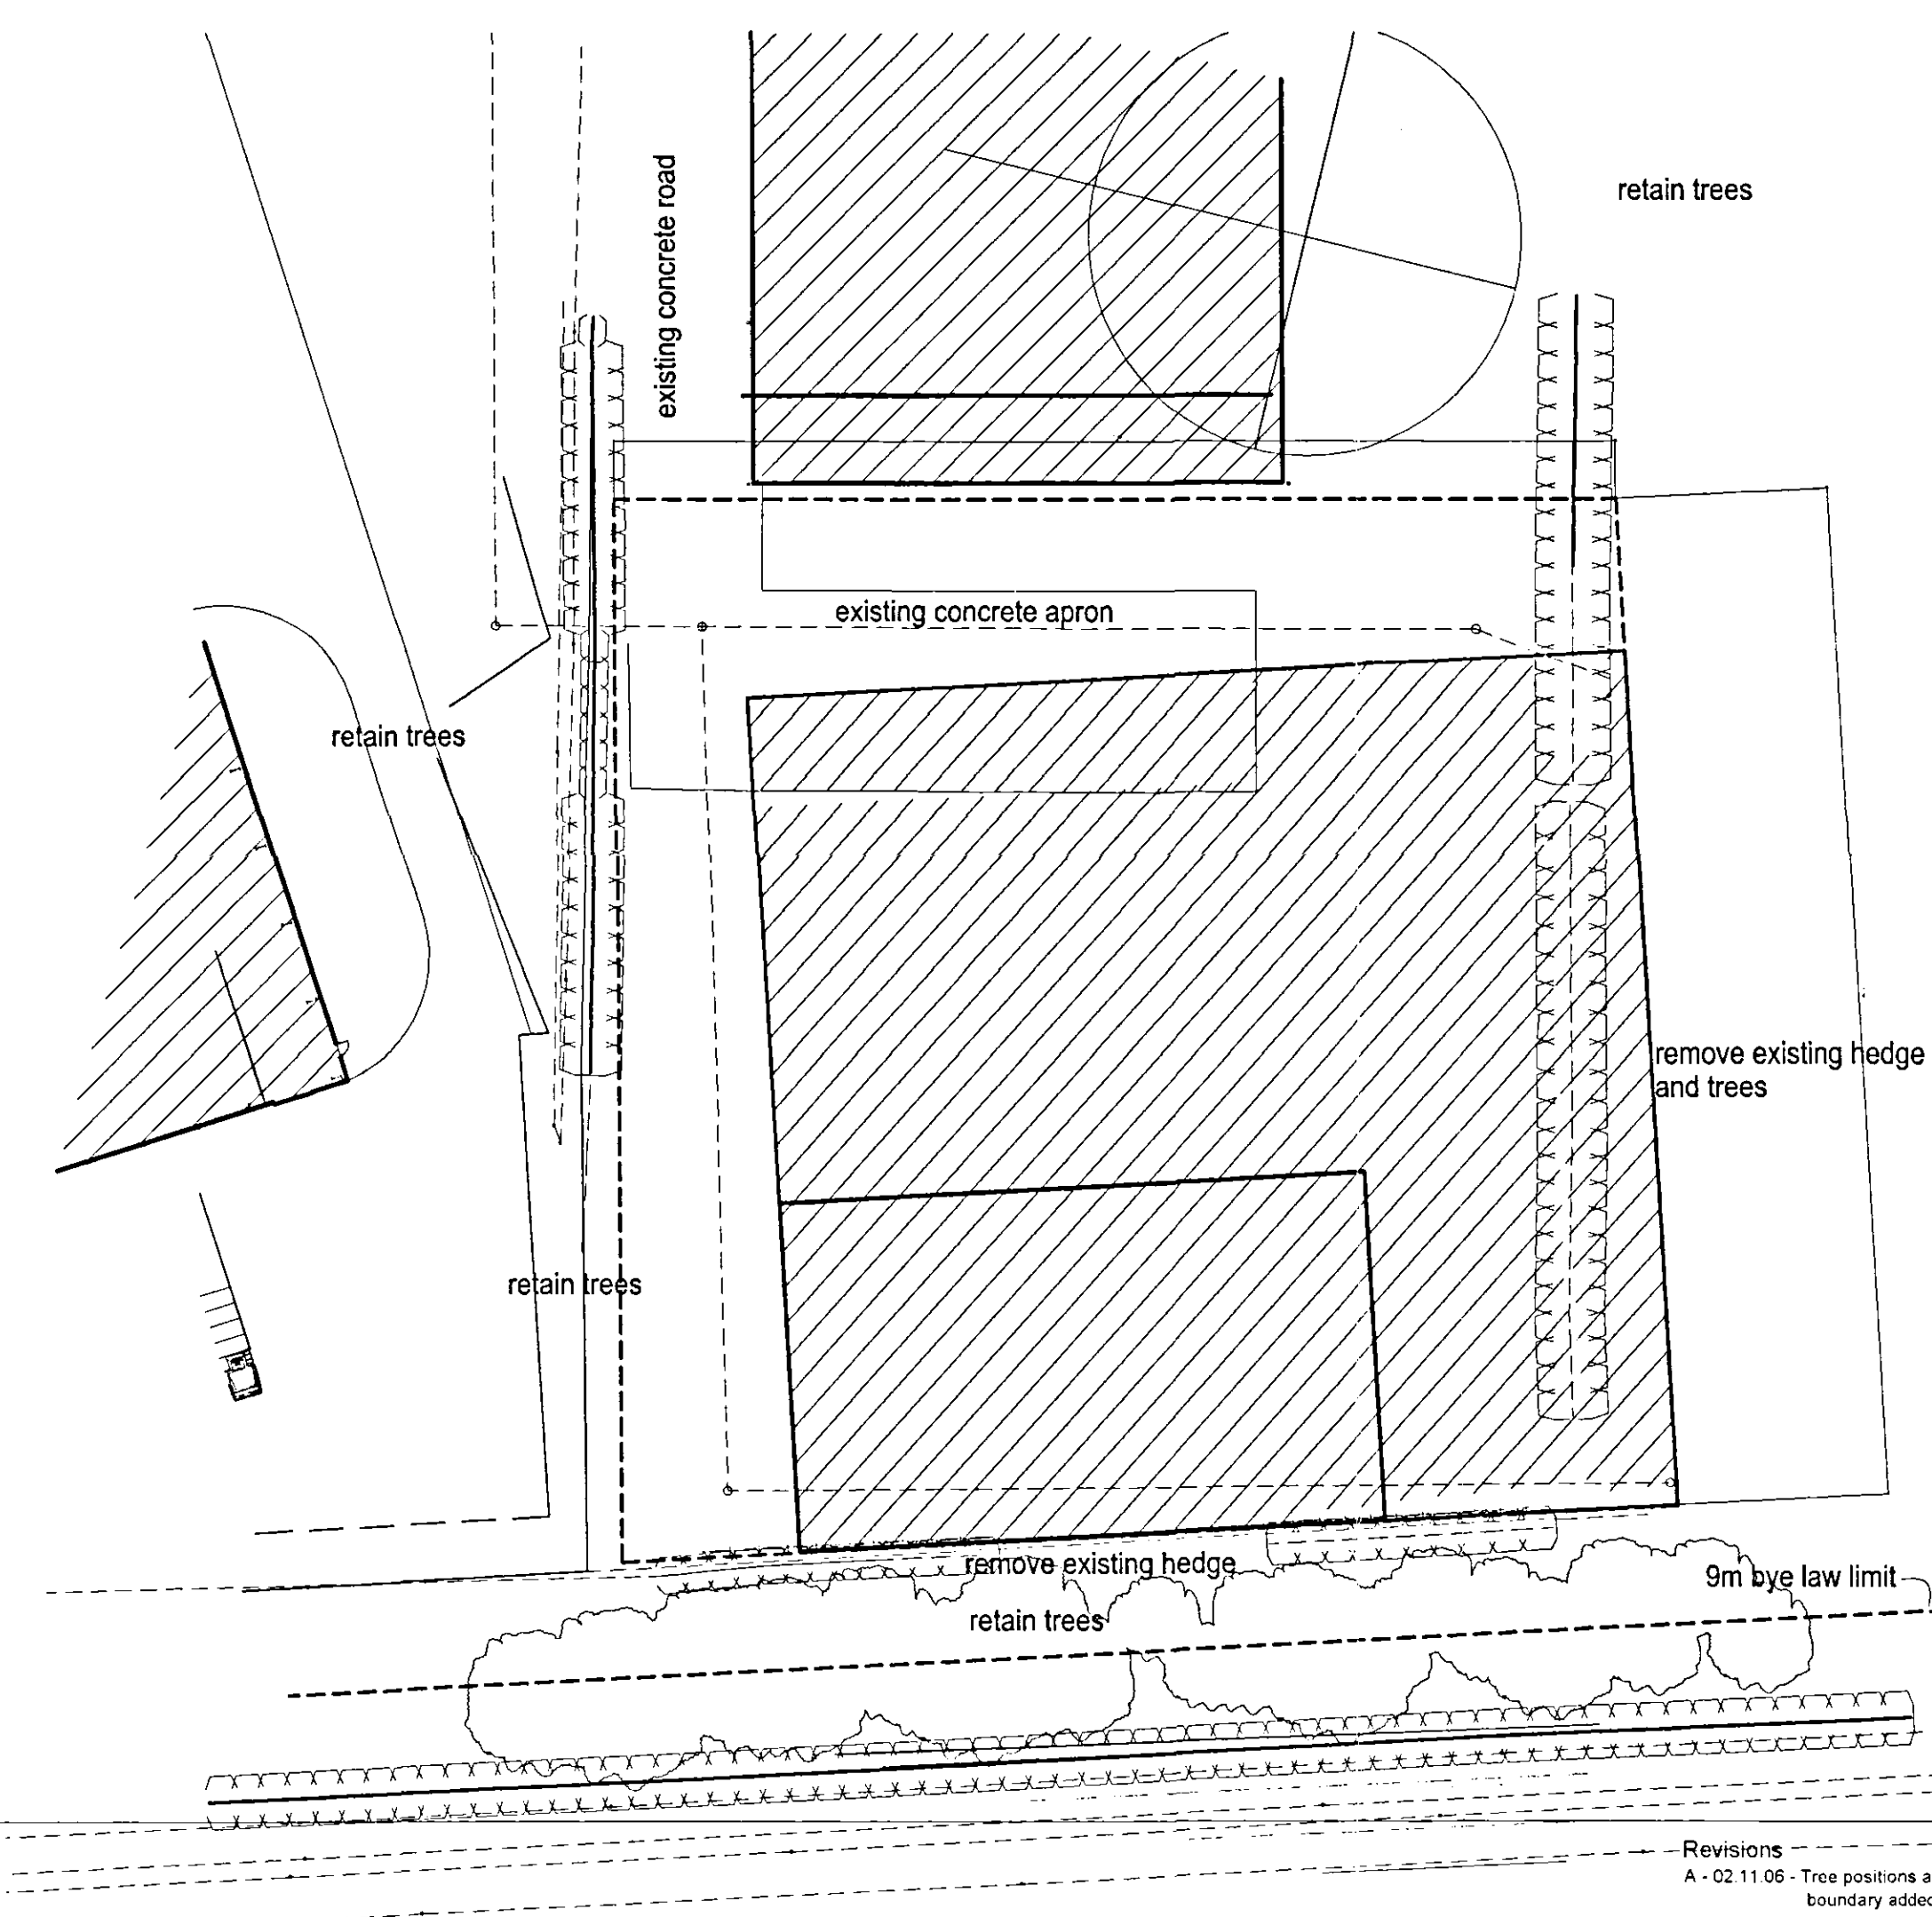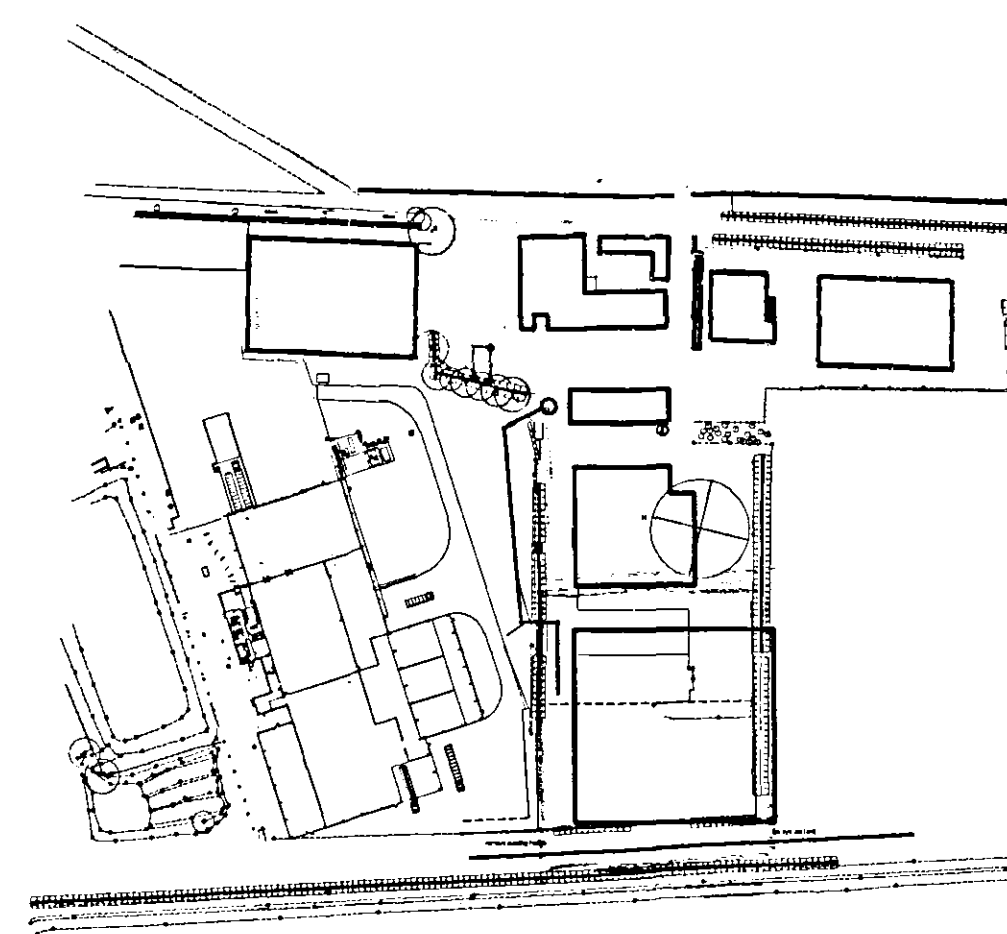

DETERMINED
PLAN

DC ARCHITECTURAL SOLUTIONS LIMITED
ARCHITECTURAL AND PLANNING SERVICES

26, Southgate,
Stokeford,
Lincolnshire
NG24 7WY



Client
A.H. WORTH AND CO. LIMITED

Project
POTATO STORE

Drawing Title
PROPOSED PLANS AND ELEVATIONS
Scale
1:200
Date
APRIL 06

Drawn
DB
Checked

Drawing Number
DC/85/10

Revision
A

Revisions
A - 02.11.06 - Tree positions along Southern
boundary added