




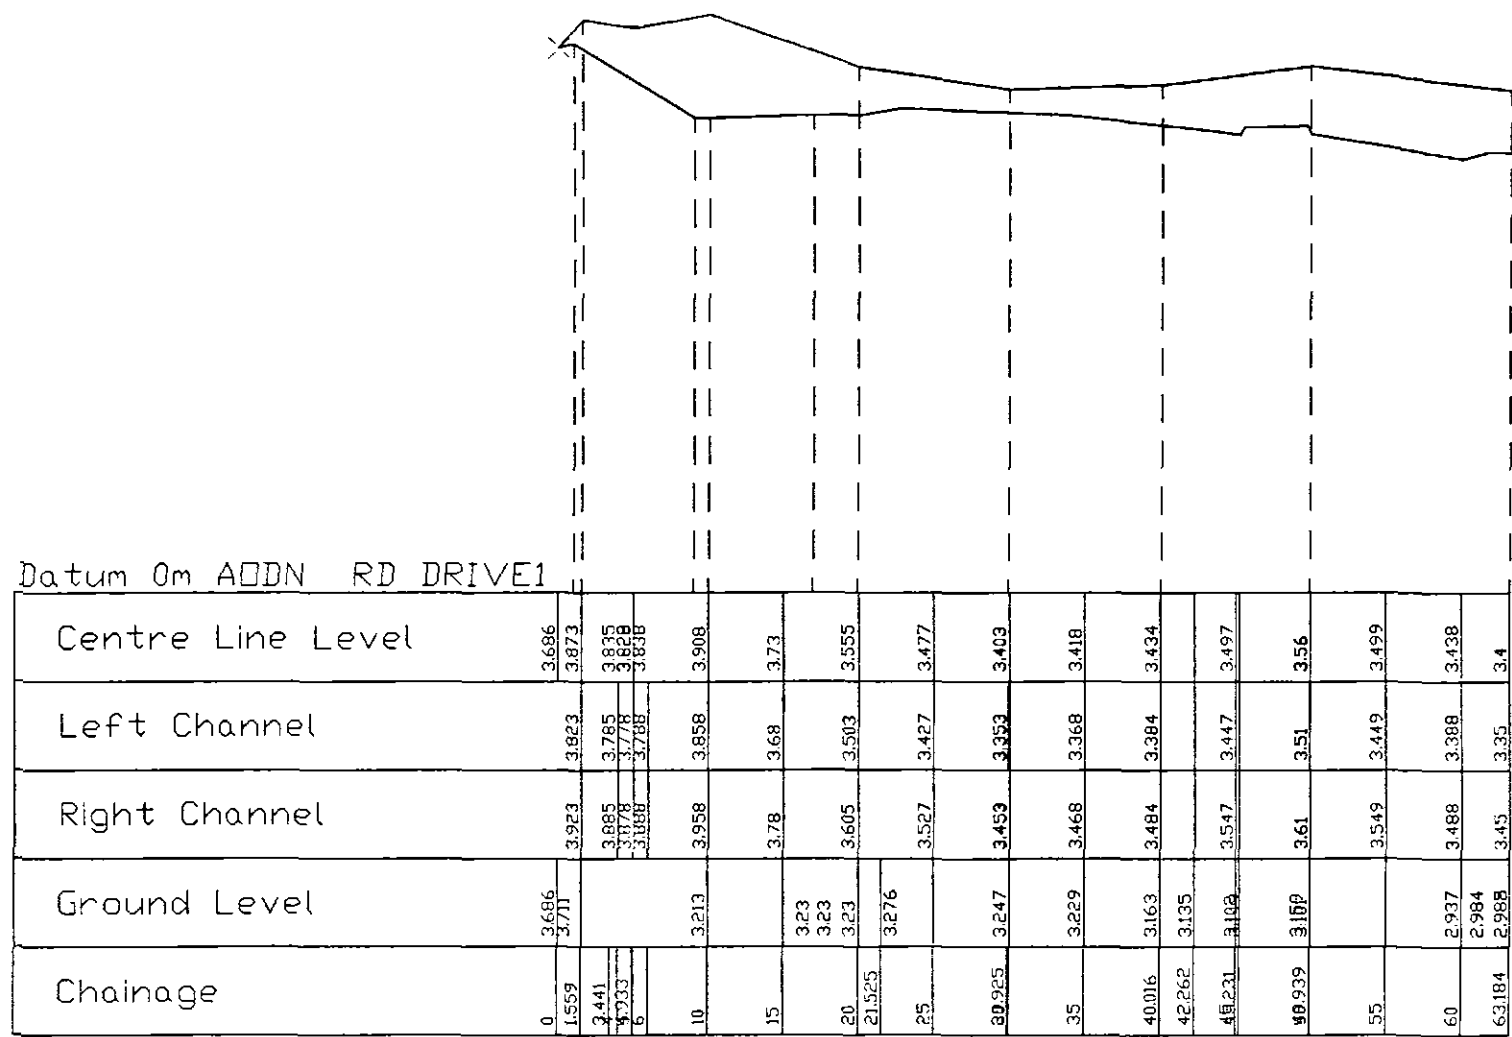


RP NO	CHAINAGE	X-ORD	Y-ORD	RD LEVEL
DRIVE1.0	0	1142.879	5212.928	3.586
DRIVE1.1	1.559	1142.879	5212.928	3.873
DRIVE1.2	3.441	1139.533	5213.731	3.844
DRIVE1.3	5	1138.184	5214.388	3.82
DRIVE1.4	10	1132.894	5216.954	3.908
DRIVE1.5	10.821	1132.894	5216.954	3.879
DRIVE1.6	15	1128.972	5218.374	3.73
DRIVE1.7	20	1124.019	5218.961	3.553
DRIVE1.8	21.525	1122.497	5218.893	3.53
DRIVE1.9	25	1119.033	5218.604	3.477
DRIVE1.10	30	1114.051	5218.188	3.403
DRIVE1.11	35	1109.068	5217.772	3.418
DRIVE1.12	40	1104.085	5217.357	3.434
DRIVE1.13	42.262	1101.831	5217.168	3.463
DRIVE1.14	45	1099.563	5215.81	3.497
DRIVE1.15	45.231	1099.445	5215.612	3.5
DRIVE1.16	50	1097.167	5211.421	3.56
DRIVE1.17	55	1094.78	5207.028	3.499
DRIVE1.18	60	1092.392	5202.635	3.438
DRIVE1.19	63.184	1090.871	5199.837	3.4

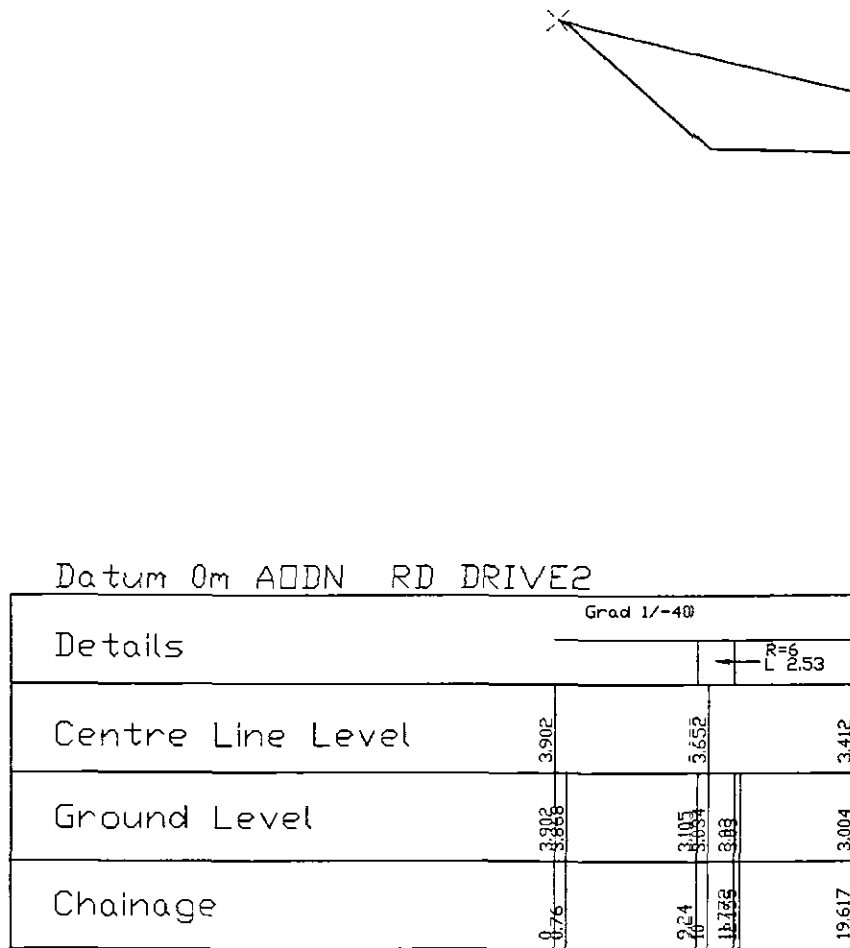


RP NO	CHAINAGE	X-ORD	Y-ORD	RD LEVEL
DRIVE2.0	0	1152.225	5212.769	3.982
DRIVE2.1	0.76	1152.978	5213.669	3.868
DRIVE2.2	9.24	1161.384	5212.545	3.105
DRIVE2.3	10	1162.141	5212.492	3.034
DRIVE2.4	11.772	1163.889	5212.737	3.03
DRIVE2.5	12.155	1164.297	5212.845	3.03
DRIVE2.6	19.617	1171.417	5214.948	3.084

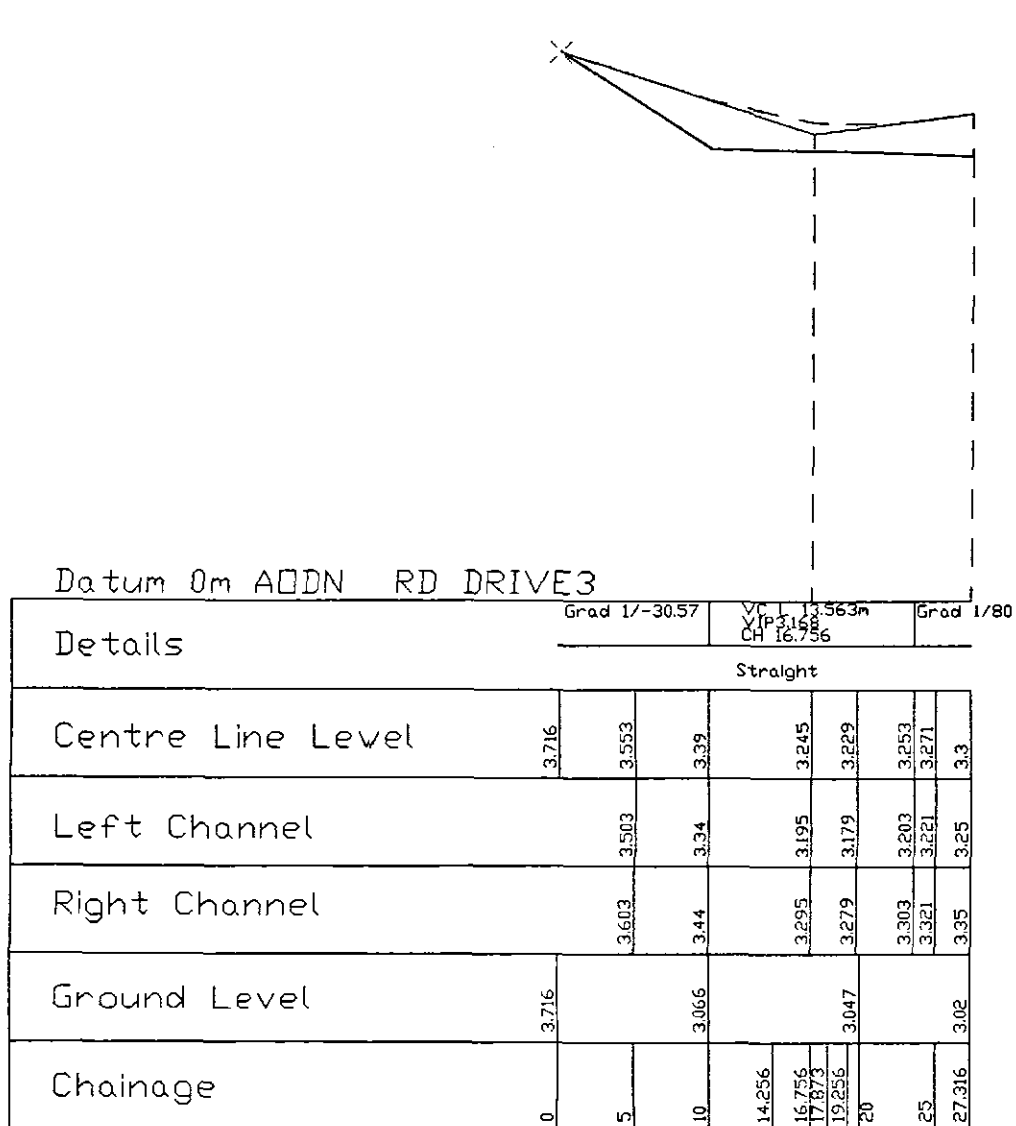


RP NO	CHAINAGE	X-ORD	Y-ORD	RD LEVEL
DRIVE3.0	0	1137.773	5191.334	3.719
DRIVE3.1	0	1137.773	5191.334	3.716
DRIVE3.2	0	1137.773	5191.334	3.719
DRIVE3.3	10	1146.656	5186.739	3.389
DRIVE3.4	20	1155.538	5182.145	3.228
DRIVE3.5	27.316	1162.035	5178.784	3.3

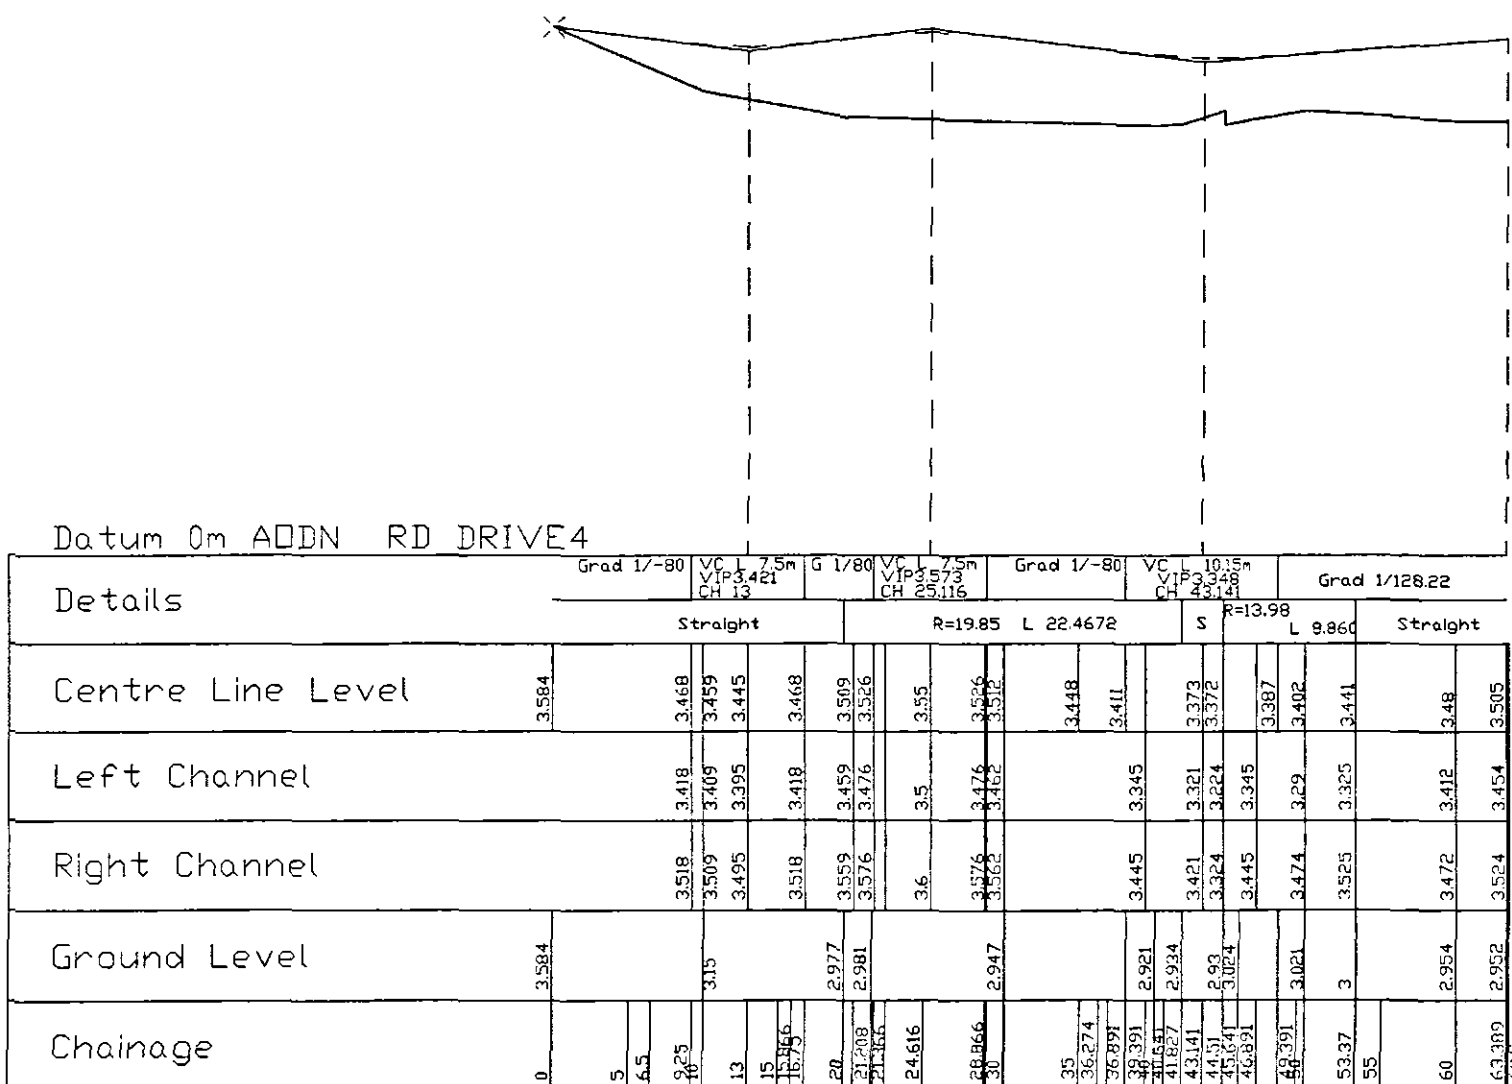


RP NO	CHAINAGE	X-ORD	Y-ORD	RD LEVEL
DRIVE4.0	0	1078.755	5072.482	3.584
DRIVE4.0	0	1078.755	5072.482	3.534
DRIVE4.1	10	1084.419	5064.24	3.464
DRIVE4.2	19.36	1089.72	5056.526	3.501
DRIVE4.3	20	1090.074	5055.993	3.509
DRIVE4.4	30	1093.166	5046.594	3.512
DRIVE4.5	40	1091.338	5036.87	3.391
DRIVE4.6	41.827	1090.488	5035.553	3.379
DRIVE4.7	44.51	1089.133	5032.938	3.372
DRIVE4.8	44.51	1089.133	5032.938	3.372
DRIVE4.9	50	1086.468	5028.178	3.392
DRIVE4.10	53.37	1085.822	5024.879	3.426
DRIVE4.11	60	1083.964	5018.514	3.463
DRIVE4.12	63.318	1083.035	5015.329	3.505

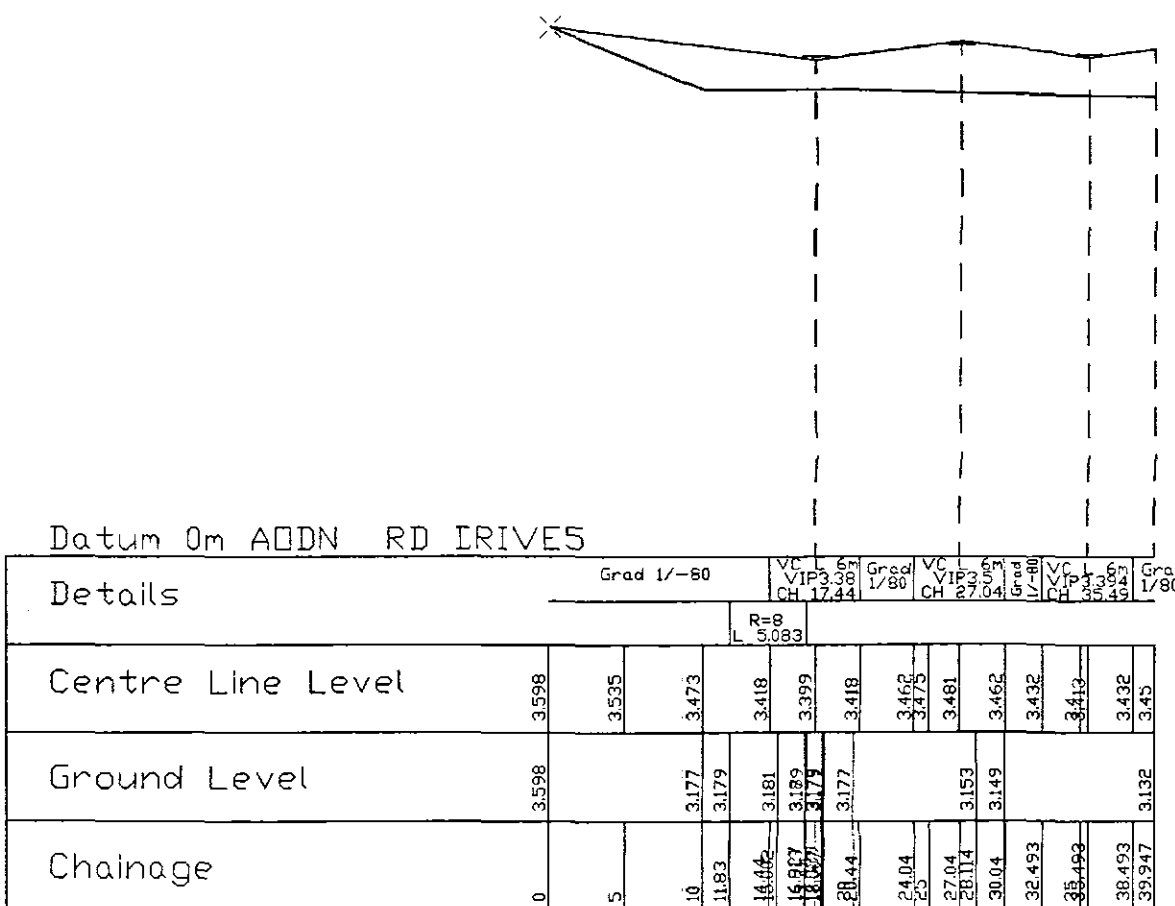


RP NO	CHAINAGE	X-ORD	Y-ORD	RD LEVEL
DRIVES.0	0	1061.358	5066.801	3.598
DRIVES.1	0.009	1061.35	5066.796	3.598
DRIVES.2	0.009	1061.35	5066.796	3.598
DRIVES.3	10	1053.083	5061.186	3.473
DRIVES.4	11.83	1051.569	5060.159	3.45
DRIVES.5	15.002	1049.364	5057.907	3.414
DRIVES.6	16.827	1048.554	5056.276	3.403
DRIVES.7	16.913	1048.584	5056.196	3.402
DRIVES.8	16.913	1048.524	5056.196	3.387
DRIVES.9	17.889	1048.183	5055.281	3.402
DRIVES.10	17.889	1048.183	5055.281	3.374
DRIVES.12	18.007	1048.141	5055.171	3.373
DRIVES.11	18.007	1048.141	5055.171	3.402
DRIVES.13	20	1047.527	5053.275	3.415
DRIVES.13	20	1047.527	5053.275	3.441
DRIVES.14	28.114	1045.023	5045.556	3.475
DRIVES.15	30	1044.615	5043.715	3.463
DRIVES.16	39.947	1042.459	5034.025	3.45

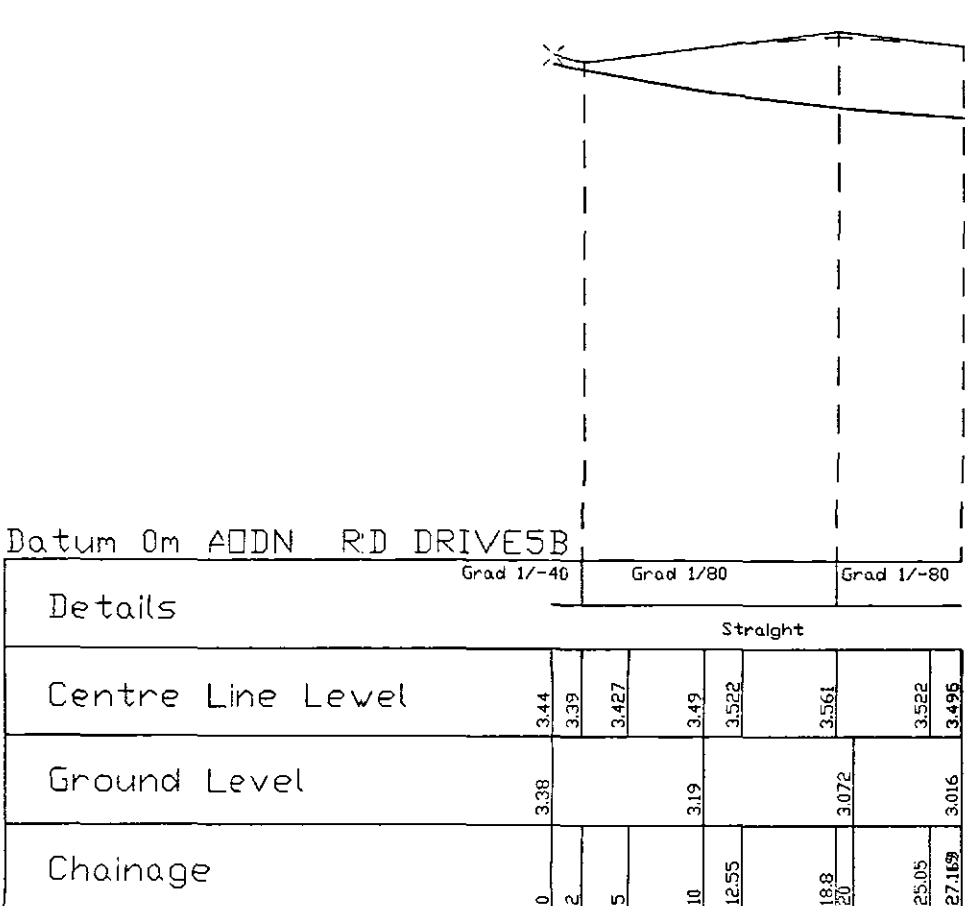

RP NO	CHAINAGE	X-ORD	Y-ORD	RD LEVEL
DRIVESB.0	0	1046.81	5051.056	3.44
DRIVESB.1	10	1037.001	5053.009	3.49
DRIVESB.2	20	1027.191	5054.951	3.553
DRIVESB.3	27.119	1020.208	5056.334	3.496

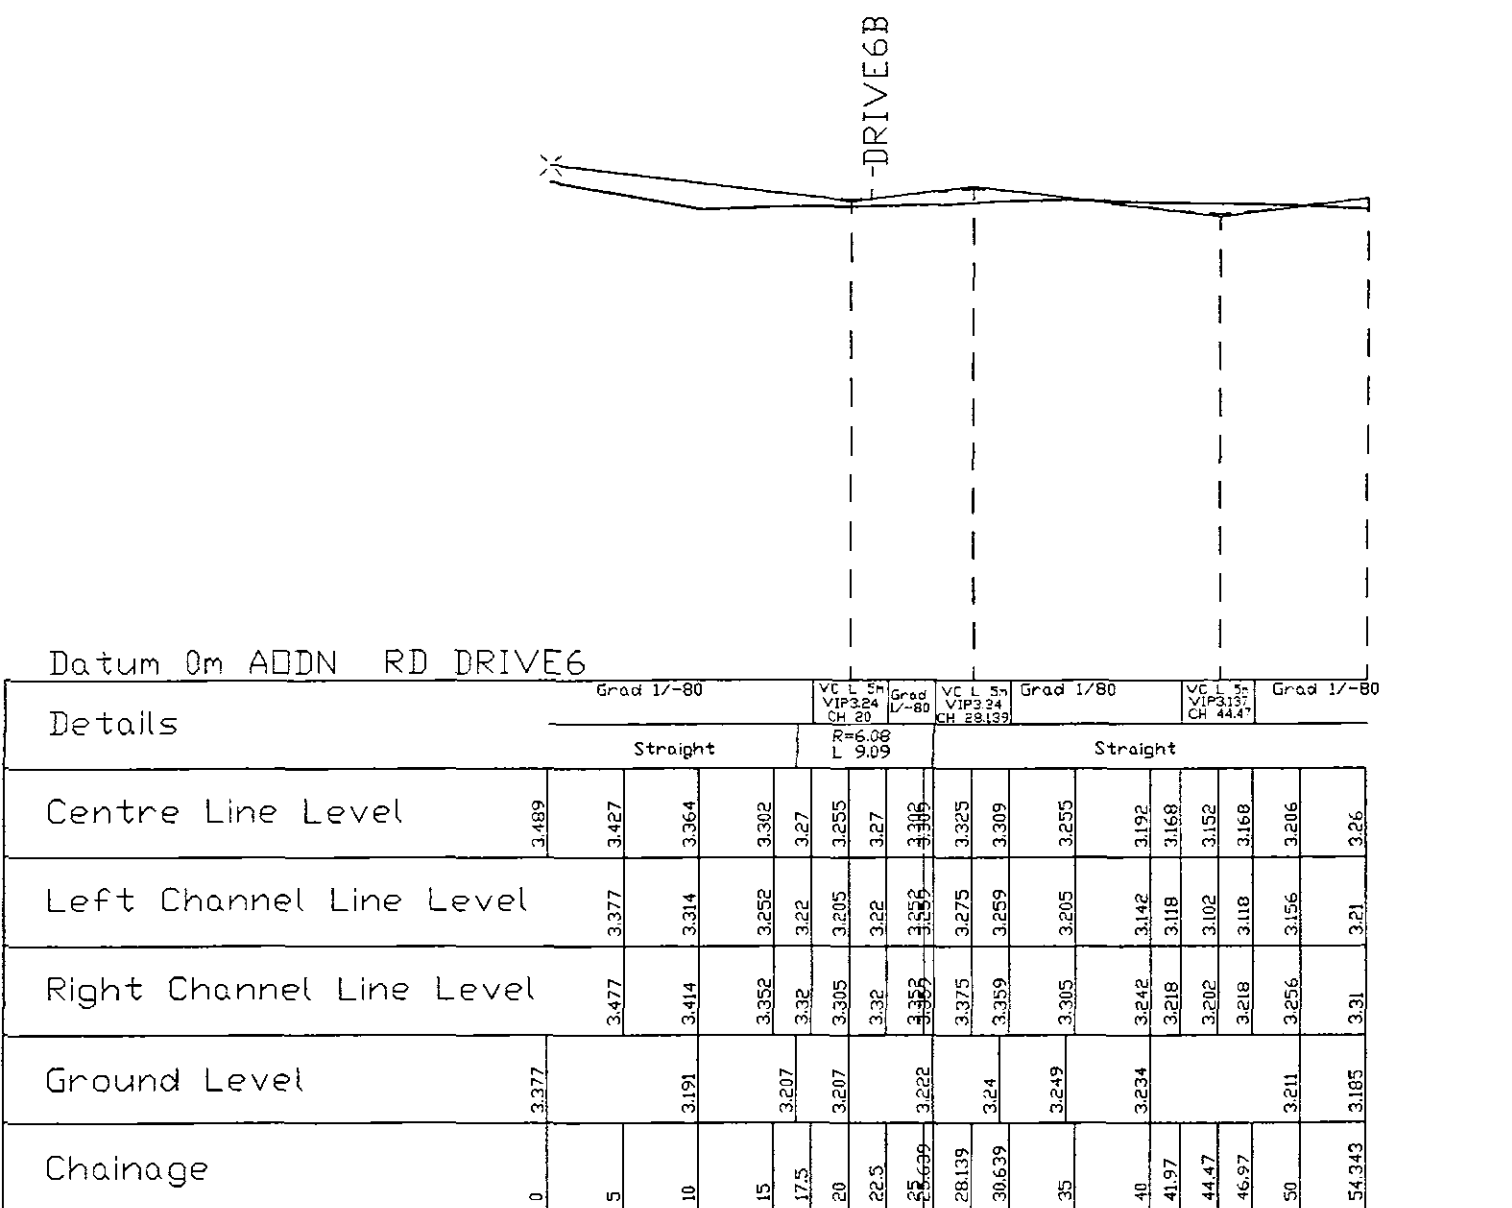

RP NO	CHAINAGE	X-ORD	Y-ORD	RD LEVEL
DRIVE6.0	0	1112.837	5146.109	3.489
DRIVE6.1	10	1103.936	5150.666	3.359
DRIVE6.2	16.482	1098.167	5153.621	3.283
DRIVE6.3	20	1094.755	5154.247	3.255
DRIVE6.4	25.576	1090.213	5151.359	3.309
DRIVE6.5	30	1088.127	5147.457	3.313
DRIVE6.6	34.409	1086.049	5143.568	3.262
DRIVE6.7	40	1083.522	5138.581	3.192
DRIVE6.8	50	1079.003	5129.66	3.206
DRIVE6.9	54.343	1077.841	5125.786	3.26

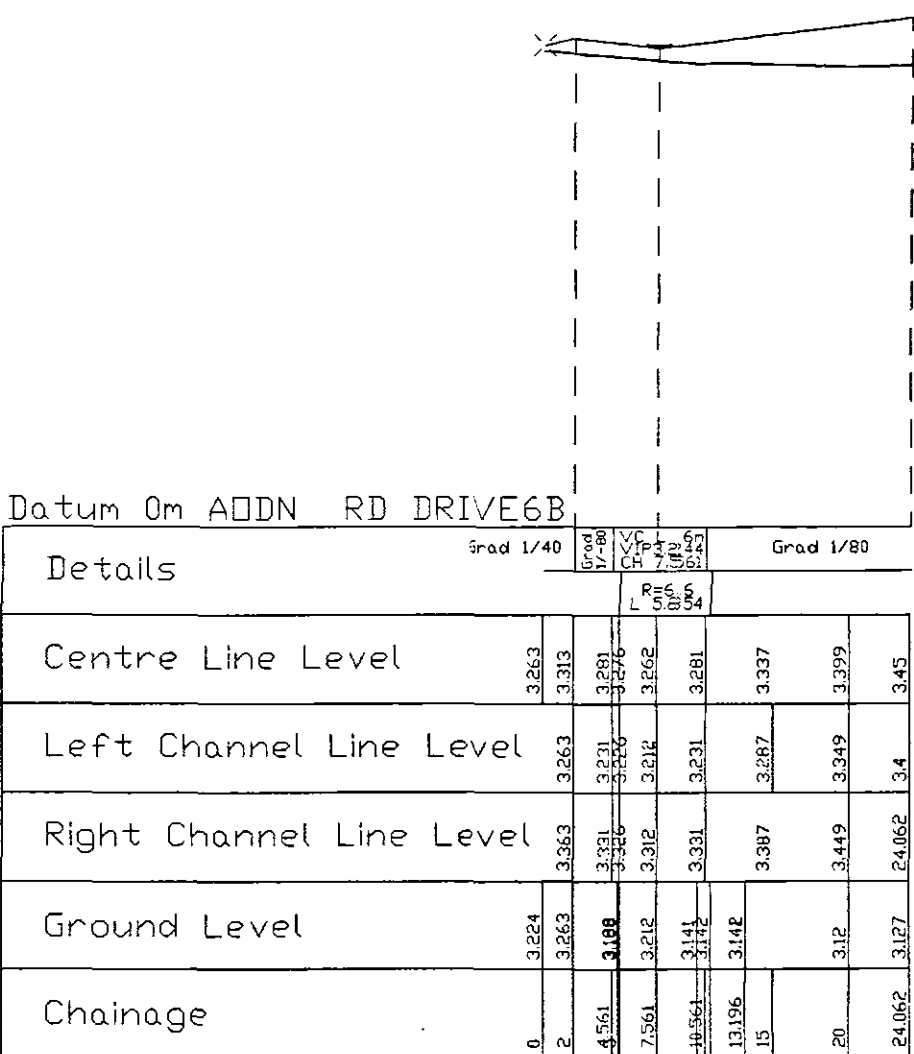

RP NO	CHAINAGE	X-ORD	Y-ORD	RD LEVEL
DRIVE6B.0	0	1093.358	5153.926	3.263
DRIVE6B.1	4.937	1090.892	5158.202	3.279
DRIVE6B.2	5.063	1090.829	5158.312	3.278
DRIVE6B.3	10	1090.365	5163.113	3.278
DRIVE6B.4	18.917	1090.675	5163.976	3.286
DRIVE6B.5	13.196	1091.715	5166.003	3.314
DRIVE6B.7	20	1094.824	5172.05	3.399
DRIVE6B.8	24.062	1096.697	5175.66	3.45

INTERFERED PLAN

REV	DATE	DESCRIPTION/REASON FOR ISSUE	ORIG	CHKD	APPR
MTC Michael Thomas Consultancy LLP 162 High Street, Newmarket Suffolk CB8 9AQ Tel(01638) 560514 Fax(01638) 660516					
TITLE TUDOR HOMES WIGNALS GATE HOLBEACH DRIVE LONG SECTIONS					
ORIG J.T.C		DATE 02/11/04			
CHKD		SCALE 1/500			
APPR		FILE			
JOB NO		DRAWING NO 422/21		REV	

2007/2008

1550/04

©This drawing and the works depicted are the copyright of Michael Thomas Consultancy LLP and may not be reproduced or amended except by written permission. No liability will be accepted for amendments made by other persons.