



**DETERMINED
PLAN**

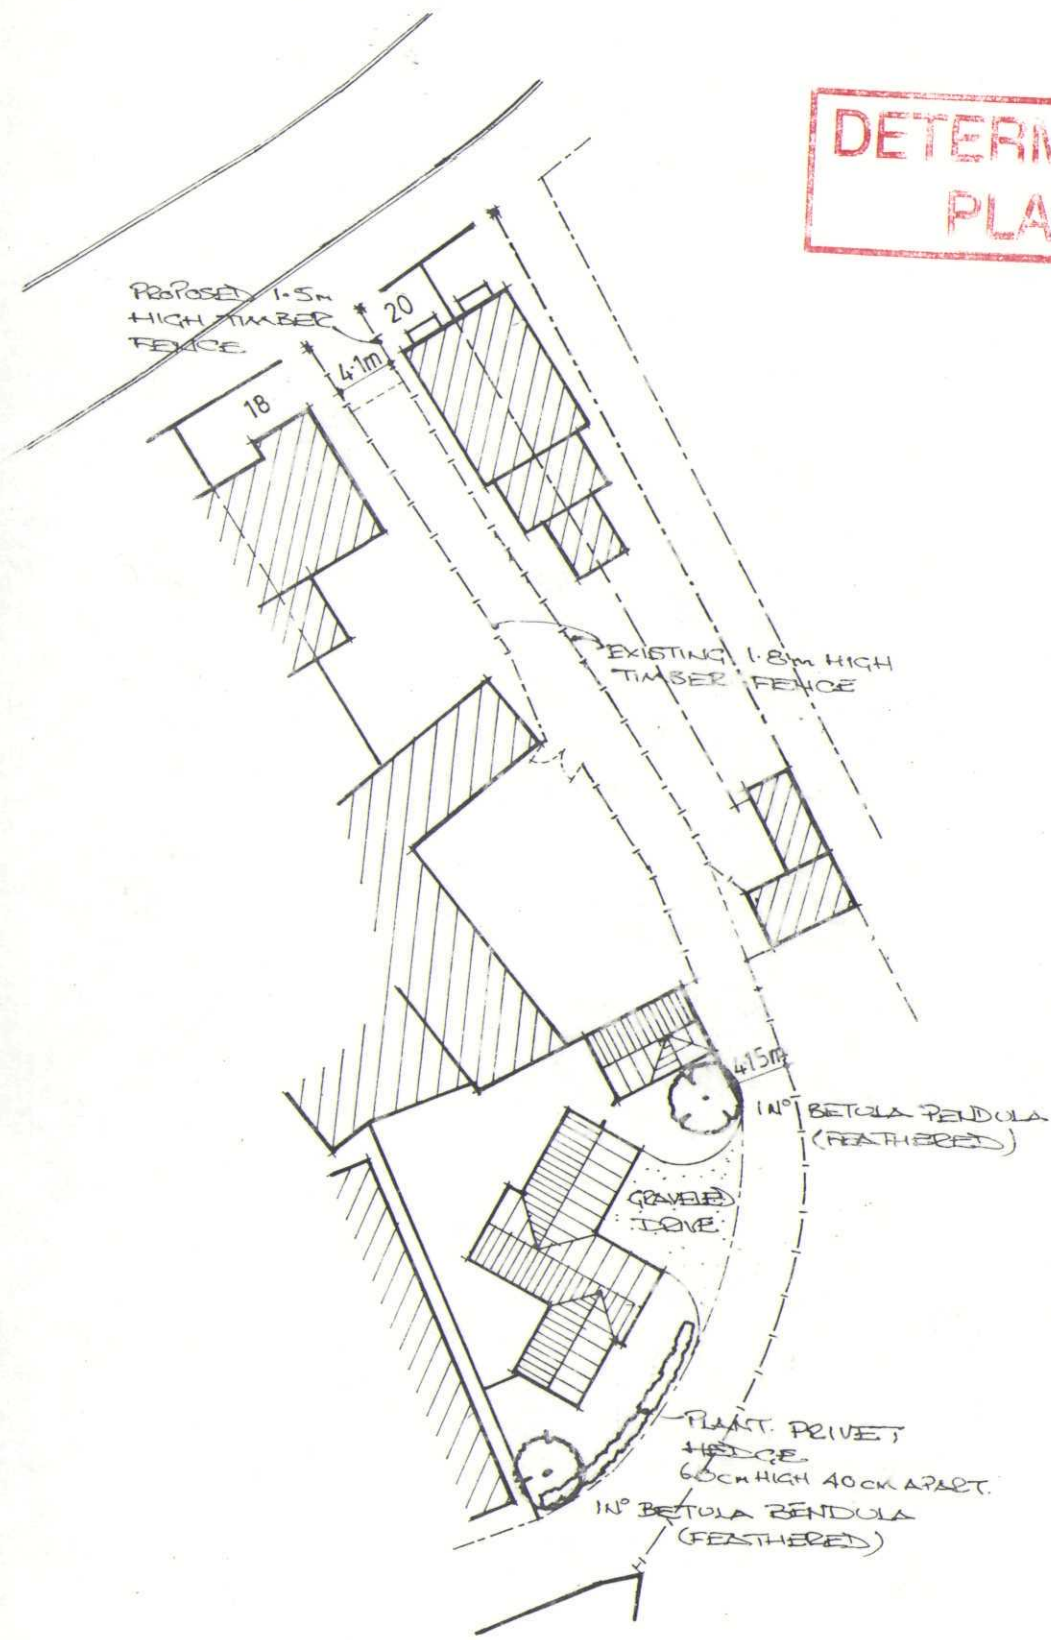


BLOCK PLAN 1:500

**DETERMINED
PLAN**

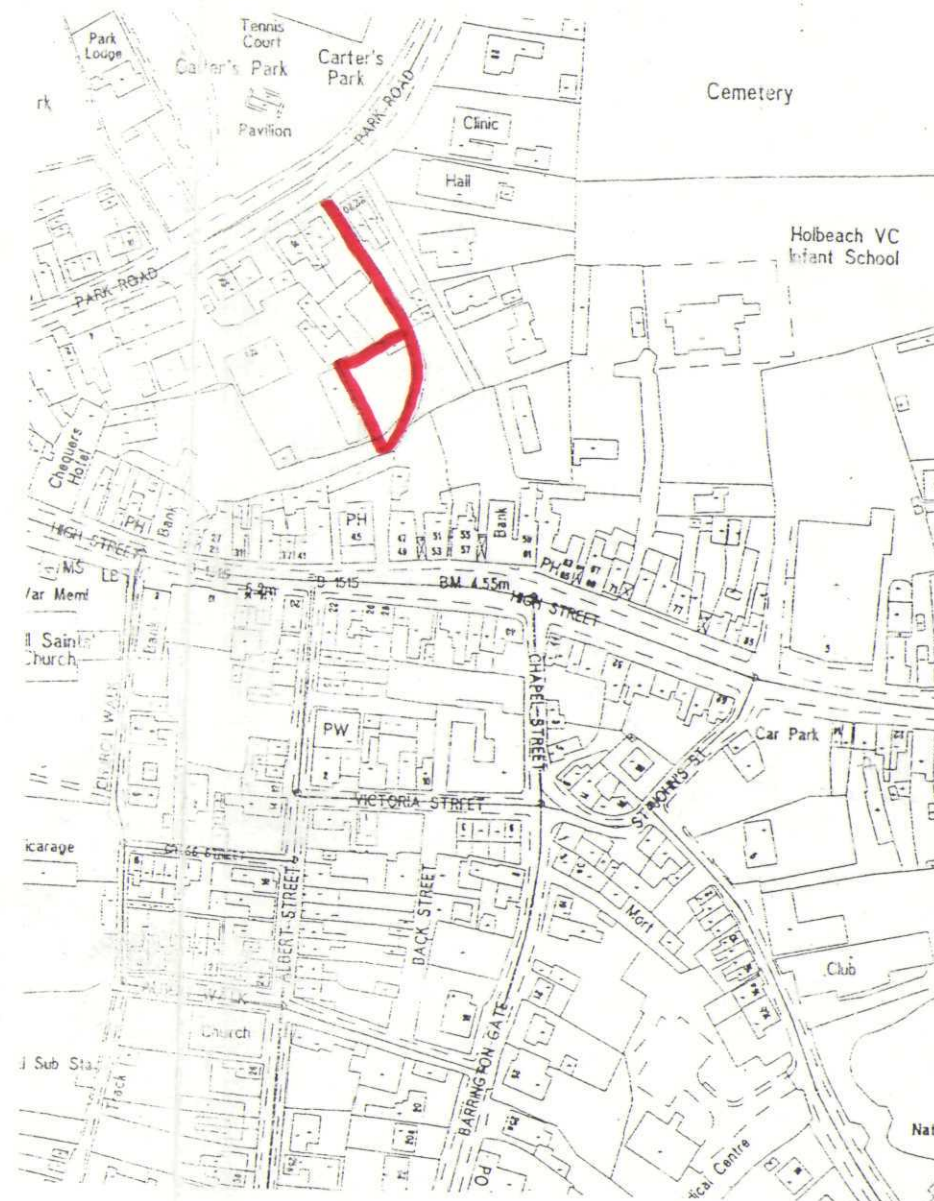

LOCATION PLAN 1:2500

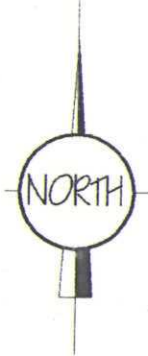

SHDC
Planning & Development
29 DEC 2003
Ref 1564/03

revision	date	init.	revision details



**COOPER
ARCHITECTURAL
DESIGN**
BRIGHTS MEWS, 124 PARK ROAD,
HOLBEACH, SPALDING, Lincs PE12 7ET
Tel/Fax 01430 401762
Mobile 07808 105 115

Client: **MR R. WHITE**

Project: **PROPOSED BUNGALOW & GARAGE
OFF PARK ROAD
HOLBEACH
SPALDING Lincs.**

Drawing: **BLOCK & LOCATION PLAN**

Scale: 1:2500 1:500	Drawing No.:
Date:	Drawn: J.C.