

Existing Front Elevation

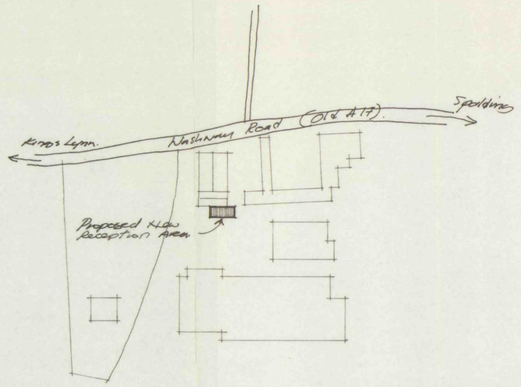

Site Plan 1:1250



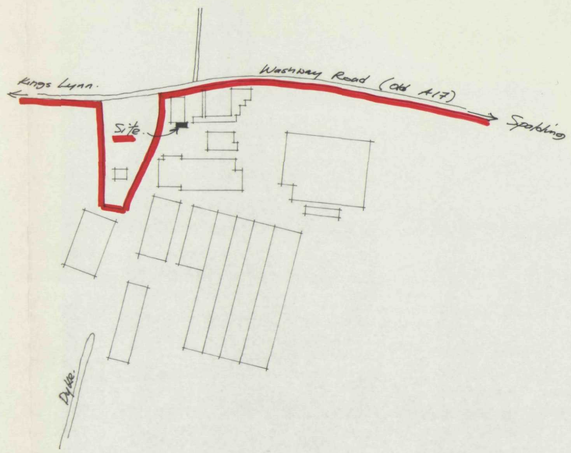

Location Plan 1:2500

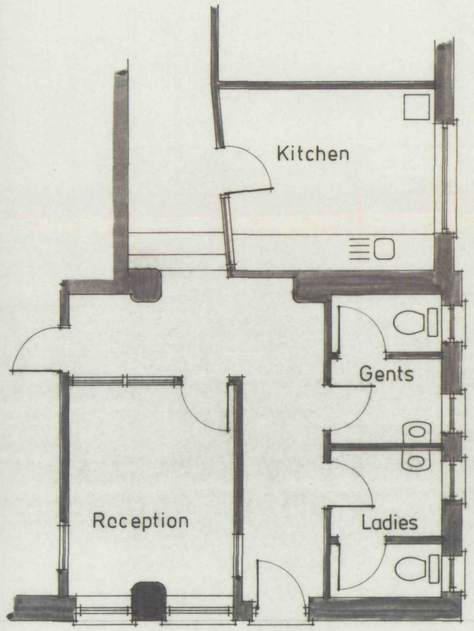

Existing Plan

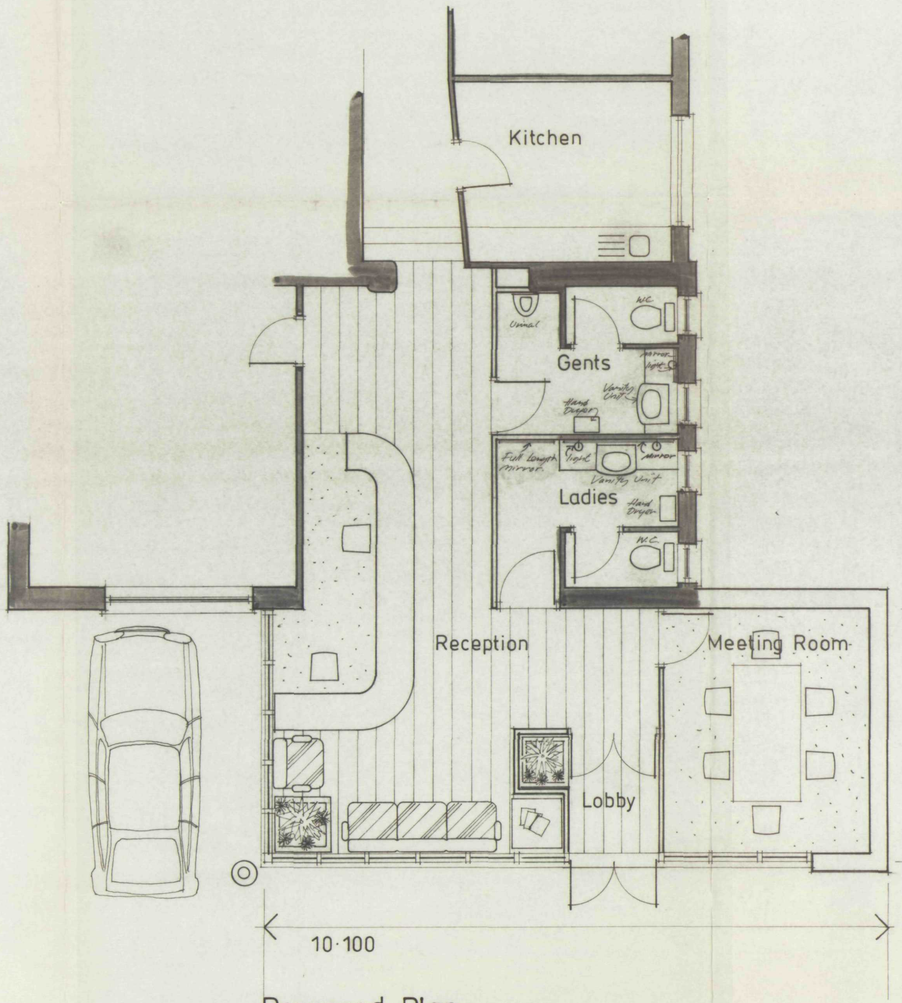

Proposed Plan

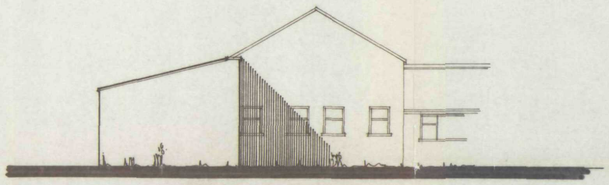

Side Elevation (west)

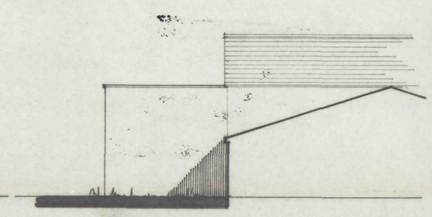

Rear Elevation (south)

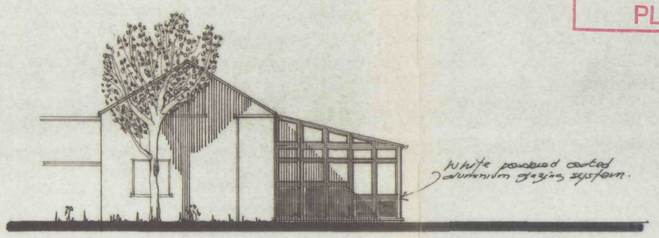

Side Elevation (east)

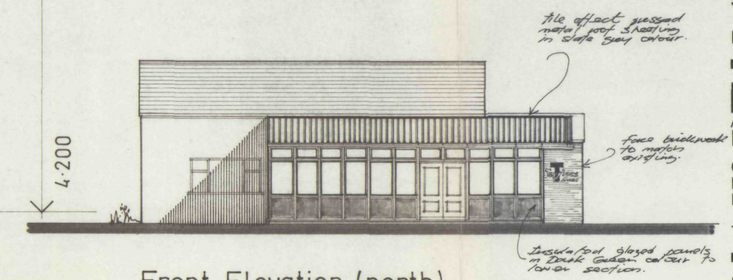

Front Elevation (north)

DETERMINED PLAN

PROJECT
Taylor Bulbs
Holbeach, Spalding
Lincs.

DRAWING TITLE
Proposed Alterations to Reception Area.

SCALE 1:50, 1:100 DATE Nov 2003

DRAWN [signature] CHECKED [signature]

Peter Godfrey
ASSOCIATE CHARTERED INSTITUTE OF BUILDING
Building and Design Consultant
CHELWOOD HOUSE, SHERNBORNE ROAD,
DERSINGHAM, KING'S LYNN.
NORFOLK. PE31 6HZ.
Tel/Fax: 01485 543765 Mobile: 07885 645605

DRAWING NUMBER 9/03/2493·02 REVISION

1) This drawing has been prepared to cover matters which are the requirements of the Building Regulations/Planning and is not intended to constitute a full specification of the work.
2) Do not scale this drawing.
3) All dimensions, details, components and assemblies shall be verified by the contractor **PRIOR** to construction, manufacture or supply.
4) Any conflicting information, errors or omissions shown or implied on this drawing shall be referred to **PETER GODFREY PRIOR** to construction or ordering of materials.
5) This drawing and the works depicted are the **Copyright of PETER GODFREY** and may not be copied in part or whole without written permission.

H&K 139