
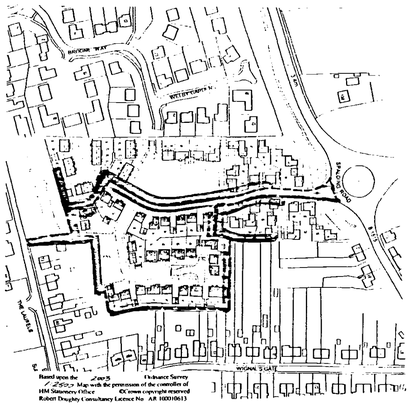


LOCATION 1:2500

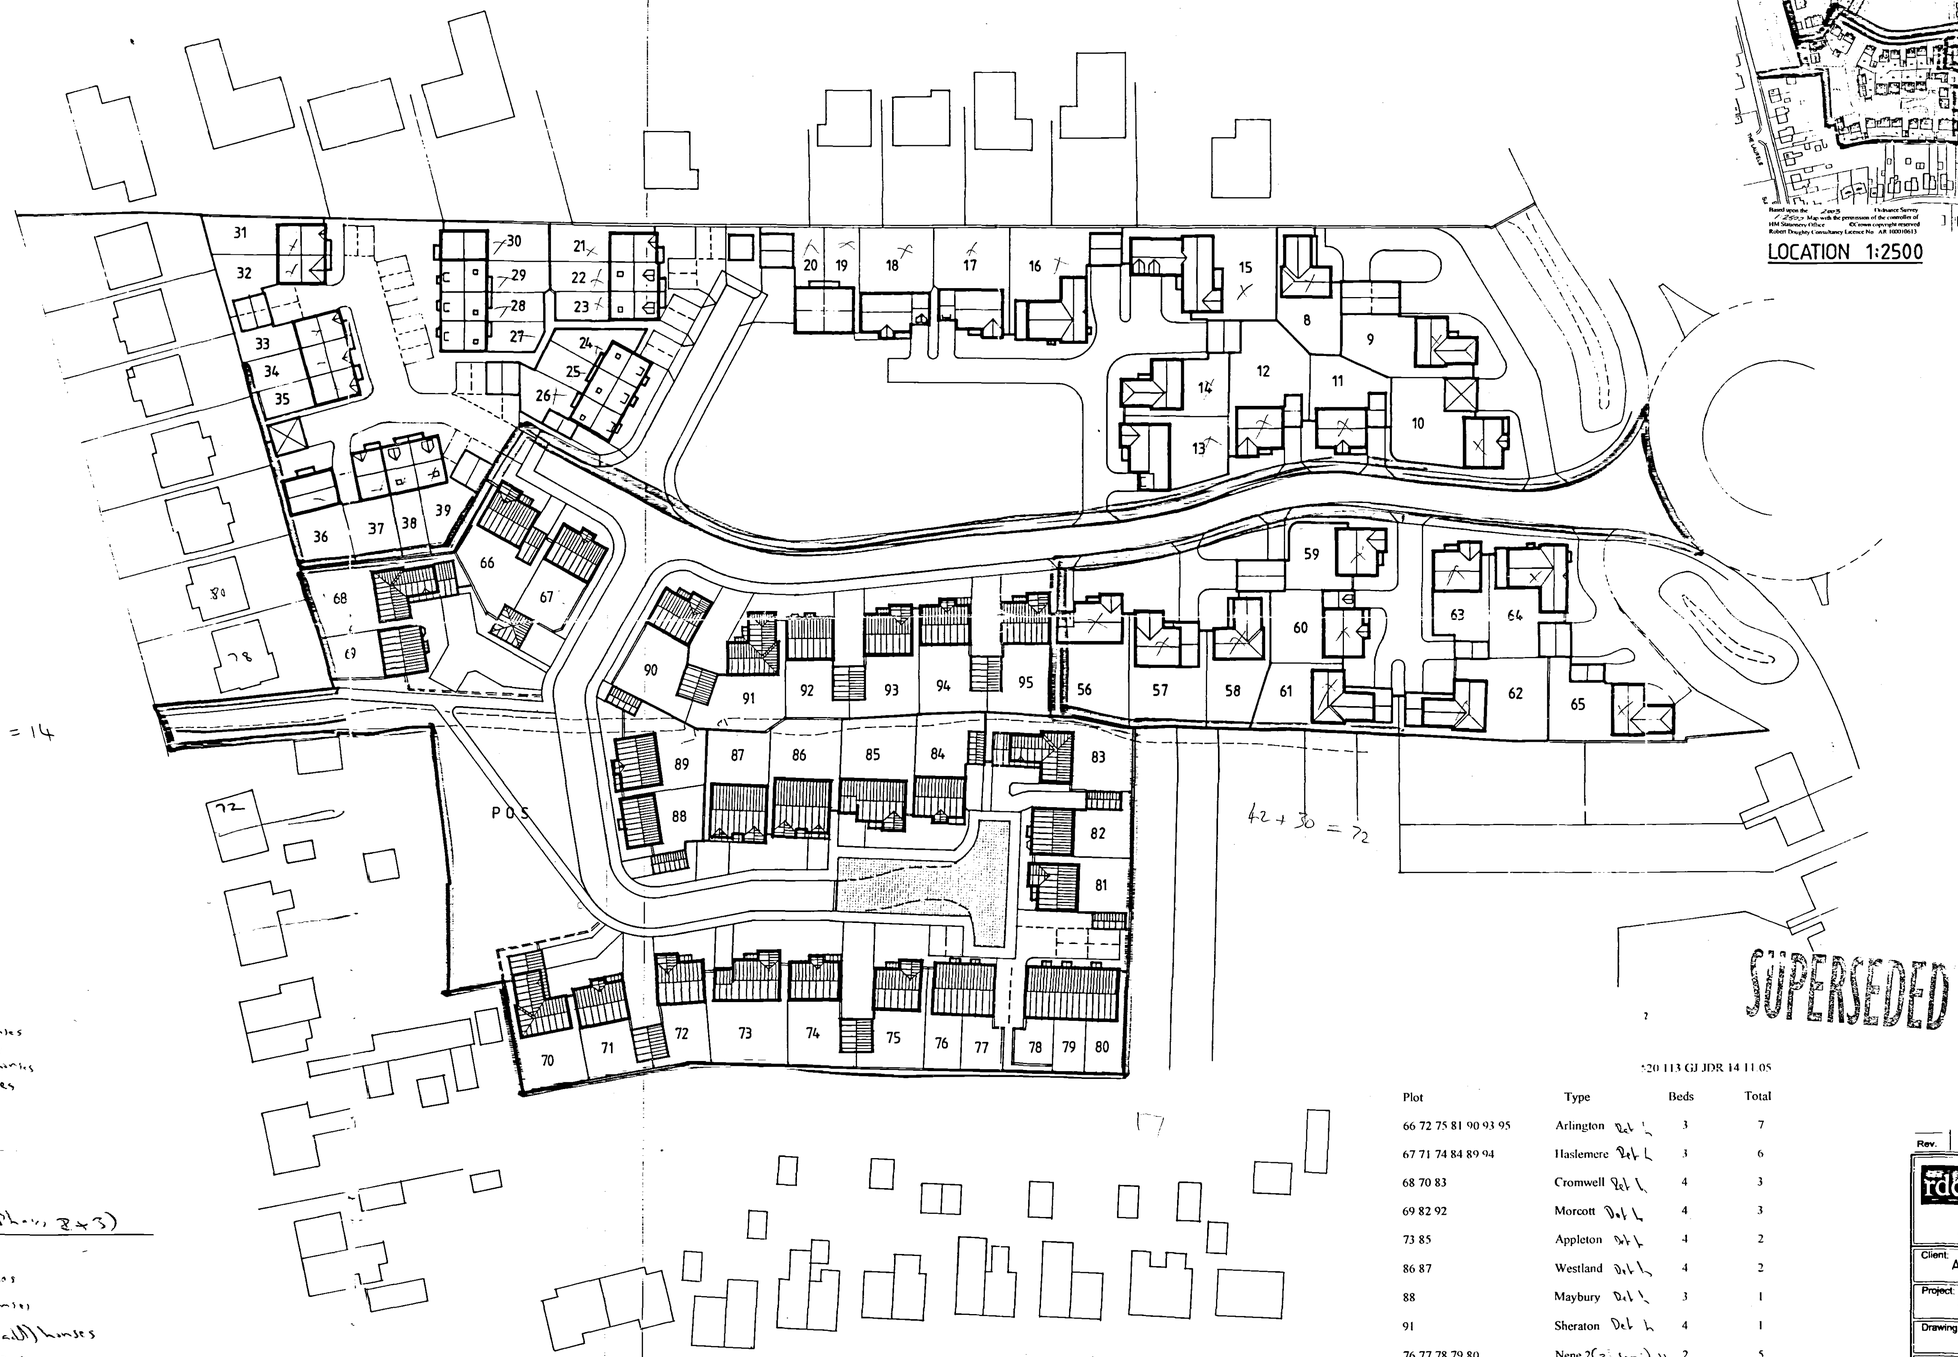

overall scheme
original = 58.
Proposed = 72 Additional = 14

42 + 30 = 72

site

Previously (Phase 2) part

4 x 4 bed (detached) houses
1 x 3 bed (detached) house
8 x 3 bed (semi-detached) houses
3 x 3 bed (terrace) houses
16 Total

Proposed (Phase 2 + 3)

10 x 4 bed (detached) houses
15 x 3 bed (detached) houses
2 x 2 bed (semi-detached) houses
3 x 2 bed (terrace unit) houses
30 Total

SHDC
PLANNING & DEVELOPMENT
16 NOV 2005
Ref. 1573/05

SUPERSEDED

DRAWING
14 NOV 2005
ISSUED

:20 113 GJ JDR 14 11 05

Plot	Type	Beds	Total
66 72 75 81 90 93 95	Arlington Det L	3	7
67 71 74 84 89 94	Haslemere Det L	3	6
68 70 83	Cromwell Det L	4	3
69 82 92	Morcott Det L	4	3
73 85	Appleton Det L	4	2
86 87	Westland Det L	4	2
88	Maybury Det L	3	1
91	Sheraton Det L	4	1
76 77 78 79 80	Nene 2(2 Sem) H (3 Sem) H	2	5
			30

No variation on original scheme
None added.

Rev.	By	Notes	Date

THE ROBERT DOUGHTY CONSULTANCY LIMITED
TOWN AND COUNTRY PLANNING-LANDSCAPE ARCHITECTURE
32 High Street, Helpringham, Sleaford, Lincolnshire, NG34 0RA
Tel: (01529) 421646 Fax: (01529) 421358
Website: www.rdc-landplan.demon.co.uk
E mail: admin@rdc-landplan.demon.co.uk

Client: ALLISON HOMES EAST MIDLANDS

Project: SPALDING ROAD HOLBEACH PHASE 2

Drawing title: RESIDENTIAL LAYOUT

Job No.	Drawing No.	Rev.	Drawn
520/36/96	101	A	GJ
Scale 1:500	Date 14/06/04		Checked

DO NOT SCALE from this drawing. All measurements should be checked against on site conditions and any discrepancies should be brought to the attention of the Robert Doughty Consultancy