
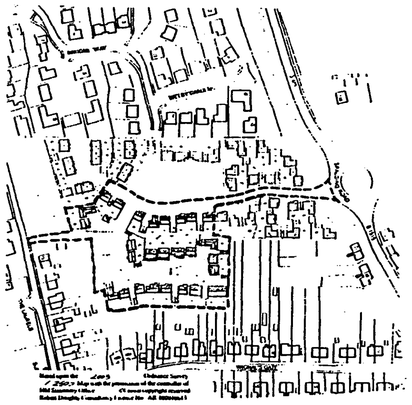


LOCATION 1:2500

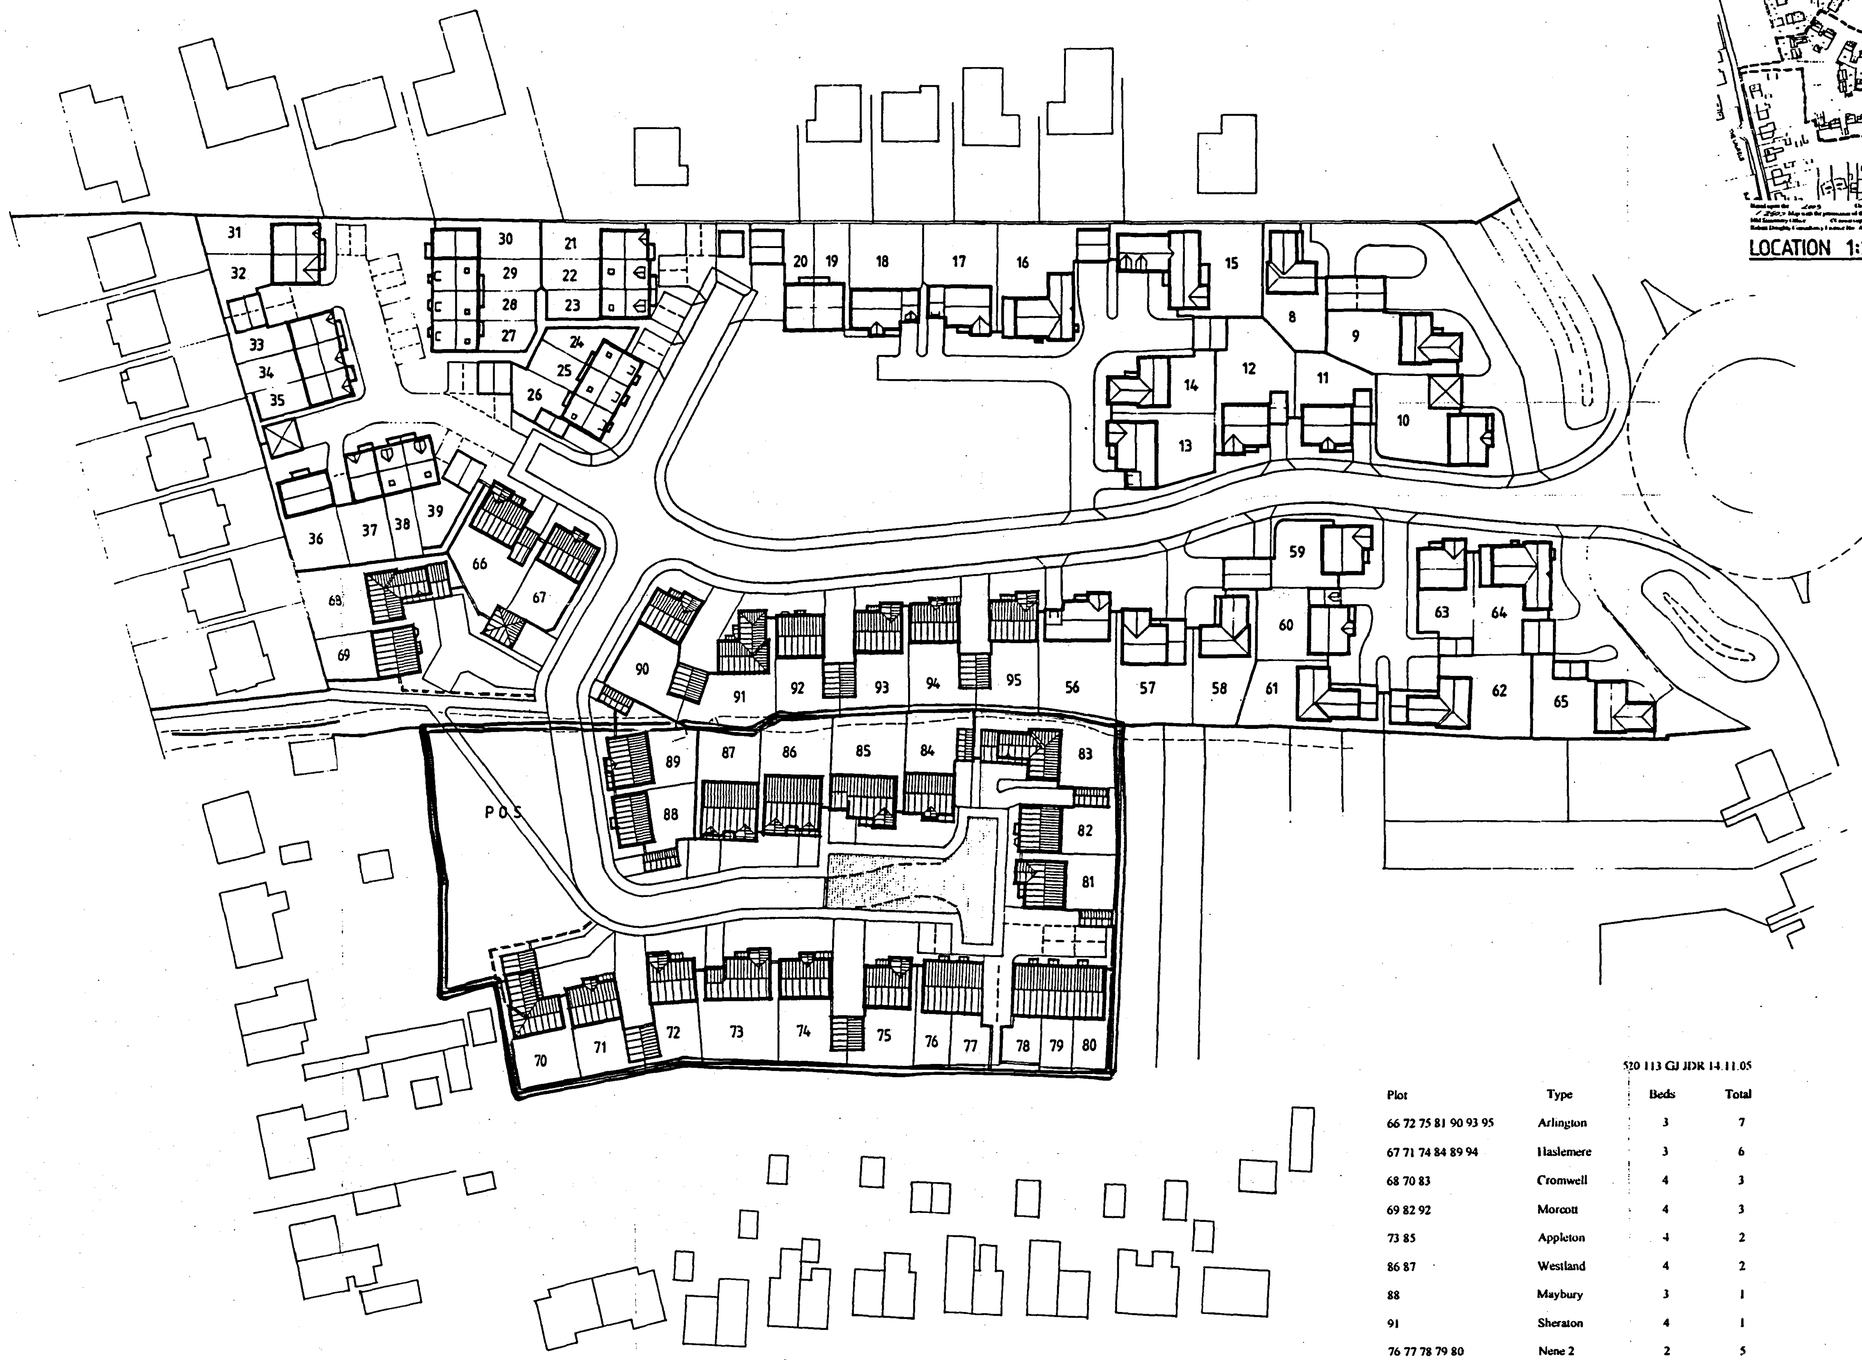

520 113 GJ JDR 14.11.05

Plot	Type	Beds	Total
66 72 75 81 90 93 95	Arlington	3	7
67 71 74 84 89 94	Haslemere	3	6
68 70 83	Cromwell	4	3
69 82 92	Morcott	4	3
73 85	Appleton	4	2
86 87	Westland	4	2
88	Maybury	3	1
91	Sheraton	4	1
76 77 78 79 80	Nene 2	2	5
			30

Rev.	By	Notes	Date

THE ROBERT DOUGHTY CONSULTANCY LIMITED
TOWN AND COUNTRY PLANNING-LANDSCAPE ARCHITECTURE

Client: ALLISON HOMES EAST MIDLANDS

Project: SPALDING ROAD HOLBEACH PHASE 2

Drawing title: RESIDENTIAL LAYOUT

Job No.	Drawing No.	Rev.	Drawn
520/113	101		GJ
Scale 1:500		Date 10/11/05	Checked