

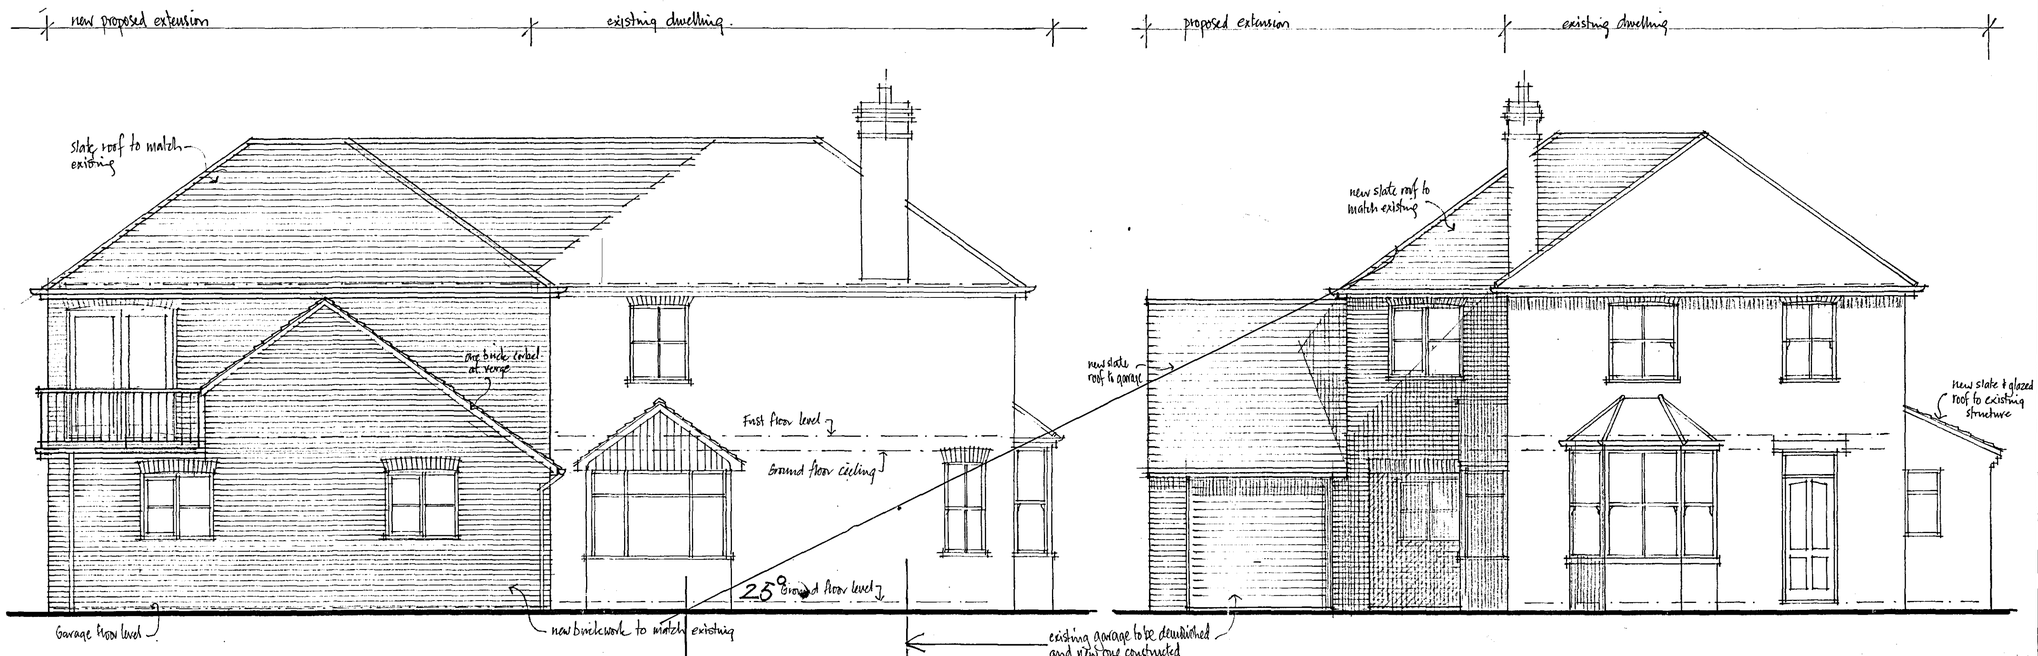


SIDE ELEVATION. [SOUTH-EAST]

FRONT ELEVATION. [NORTH-EAST]

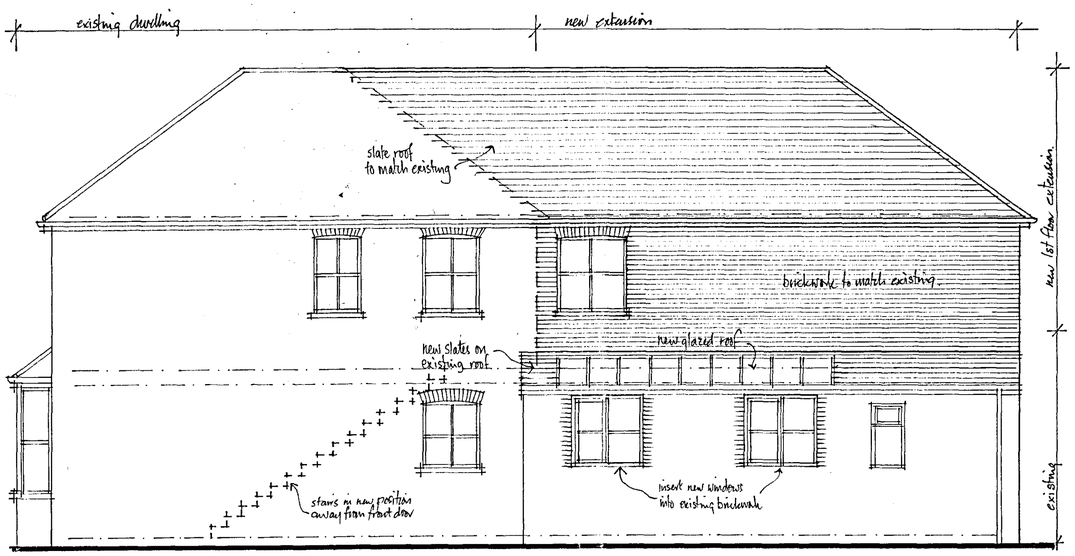

SIDE ELEVATION. [NORTH-WEST]

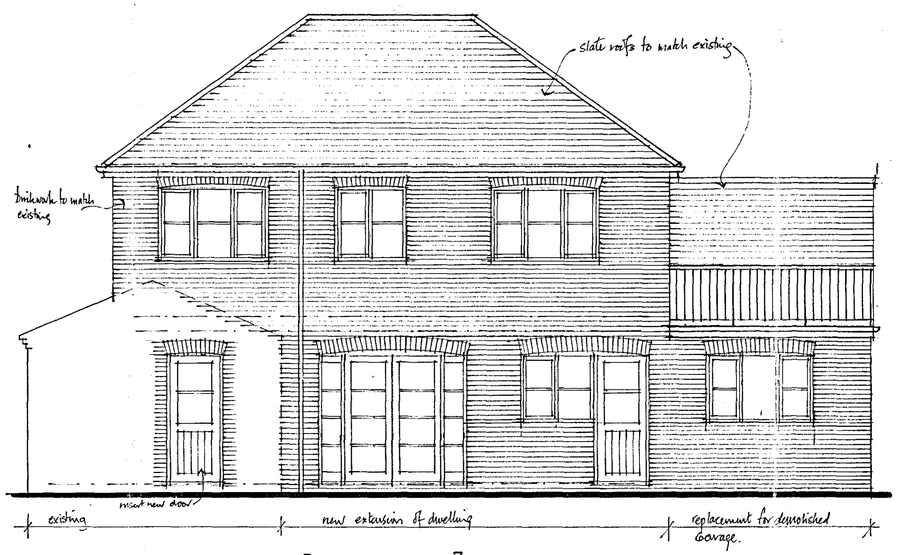

REAR ELEVATION. [SOUTH-WEST]

Elegant Conservatories

Notes:

This drawing may not be reproduced/copied without the written consent of the company.

Revisions:

Elegant Buildings Ltd.

Unit 5, Blithfield Park Farm, Admaston, Rugeley, Staffs WS15 3NL
tel: 01889 500550
fax: 500737.

SUPERSEDED

SHDC Planning & Development 01 DEC 2004 Ref: 1583/04

Client: MRS. S. EVA.

Contract Title: 36 FEN ROAD, HOLBEACH, SPALDING, LINCS, PE12 8QA.

Drawing: ELEVATIONS AS PROPOSED.

Scale: 1:50

Drawing No. 624.04.

Date: Nov '04.

MY 424396 R