

Elegant Conservatories

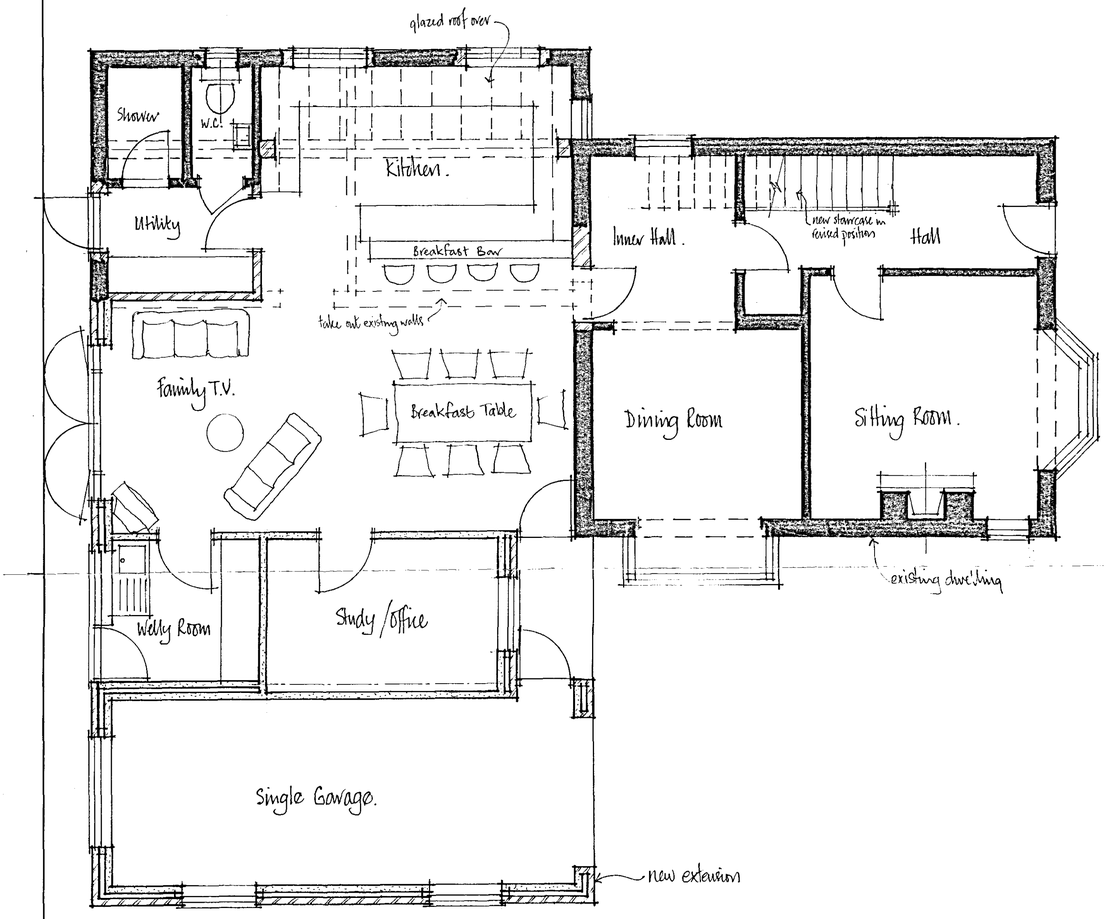

GROUND FLOOR PLAN.

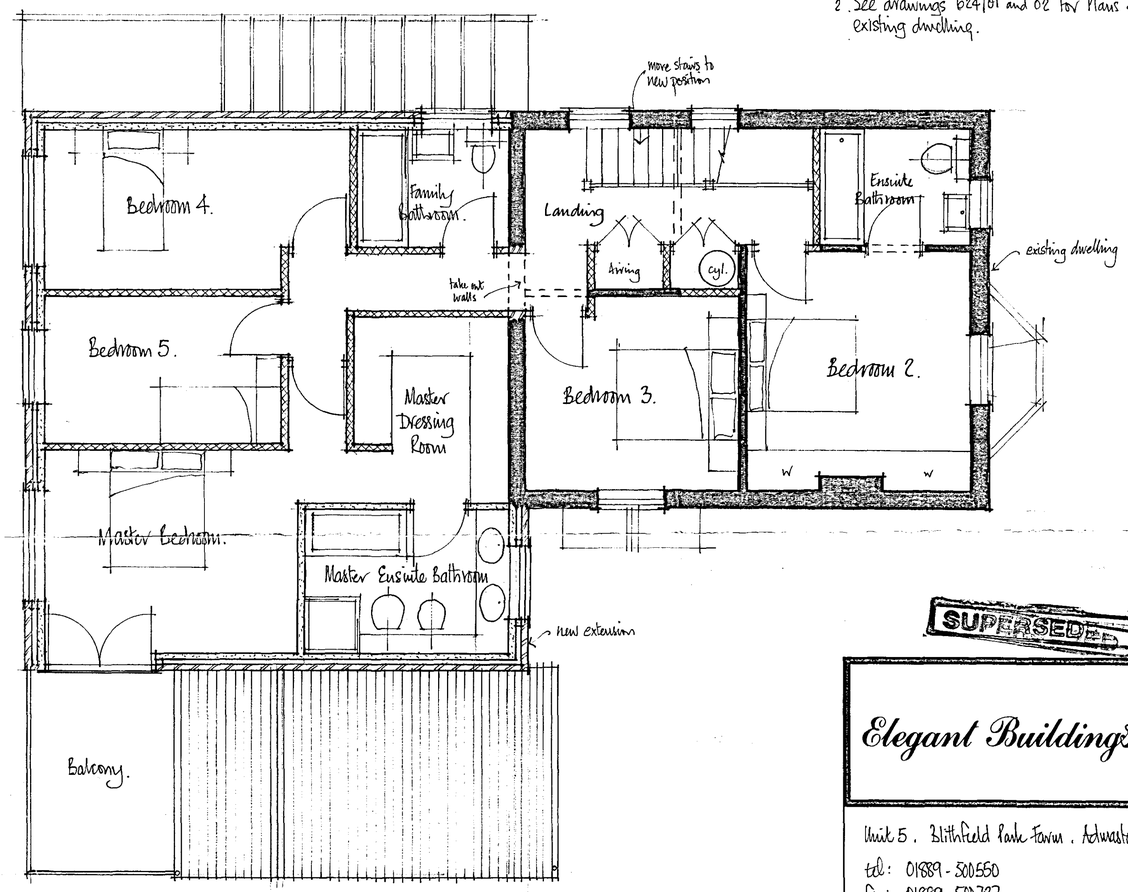

FIRST FLOOR PLAN.

Notes:

1. **This drawing may not be reproduced/copied without the written consent of the company.**
2. See drawings 624/01 and 02 for Plans & Elevations of existing dwelling.

SUPERSEDED

Elegant Buildings Ltd.

Unit 5, Blithfield Park Farm, Admaston, Rugeley, Staffs.
WS15 3NL
tel: 01889-500550
Fax: 01889-500737

Client: MRS. S. EVA

SHDC Planning & Development
01 DEC 2004
1583/04

Contract Title:
36 FEN ROAD, HOLBEACH, SPALDING, LINCS.

Drawing:
PROPOSED GROUND AND FIRST FLOOR PLANS.

Scale: 1:50

Drawing No. 624.03

Date: Nov 2004

MY 424396 R