

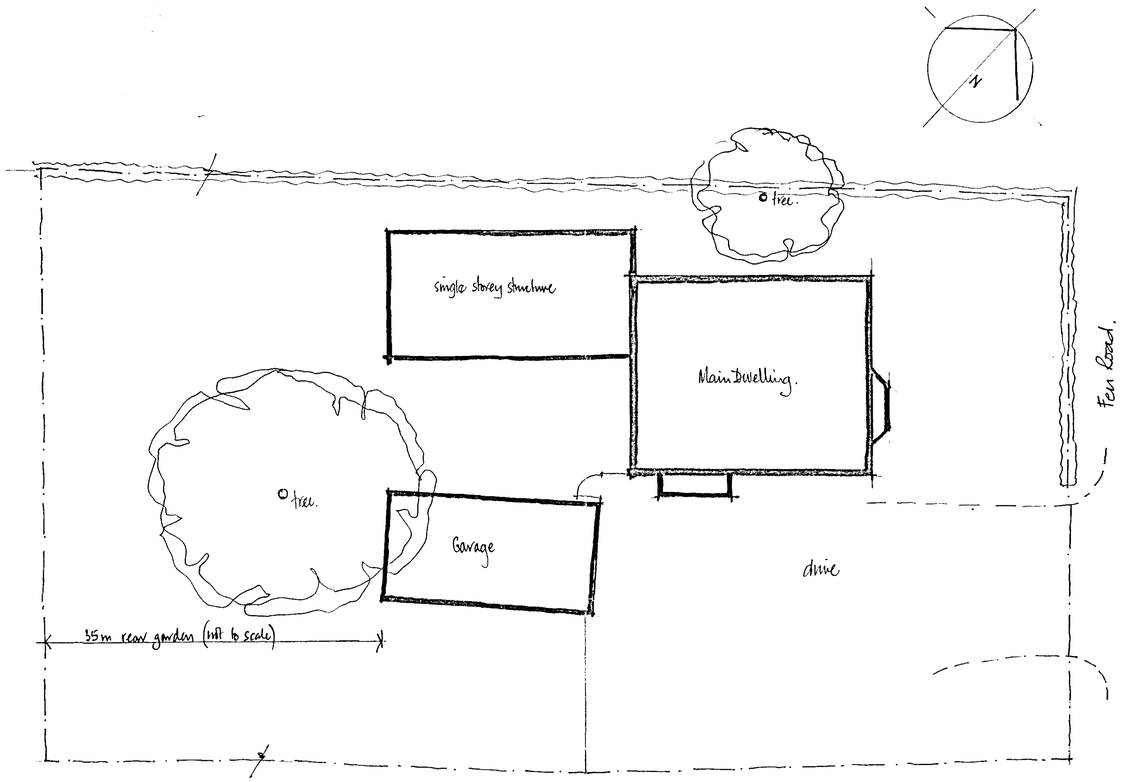


SITE LAYOUT [1:100 Scale]

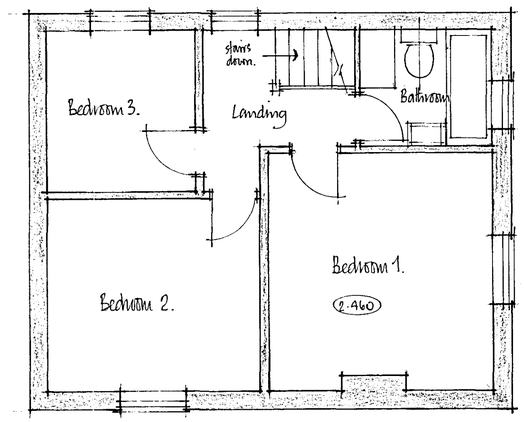

FIRST FLOOR PLAN.

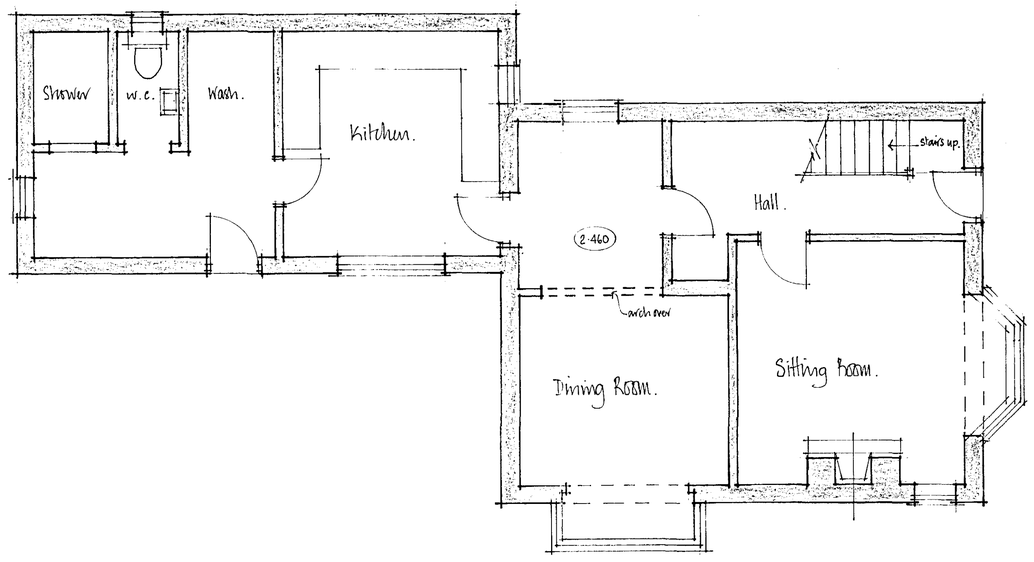

GROUND FLOOR PLAN.

Elegant Conservatories

E·L·E·G·A·N·T CONSERVATORIES

Notes:

This drawing may not be reproduced/copied without the written consent of the company.

Revisions:

SHDC Planning & Development 01 DEC 2004 Ref: 1553/04

Elegant Buildings Ltd.

Unit 5, Blithfield Park Farm, Admaston, Rugeley, Staffs WS15 3NL

tel: 01889:500 550
fax : 500 737

DETERMINED PLAN

Client:

MRS. S. EVA.

Contract Title:

36 FEN ROAD, HOLBEACH, SPALDING, LINCS. PE12 8QA.

Drawing:

• SURVEY OF EXISTING •

PLANS AND SITE LAYOUT.

Scale: 1:50 & 1:100

Drawing No. 624.01.

Date: Sept '04.

MY 434398 R