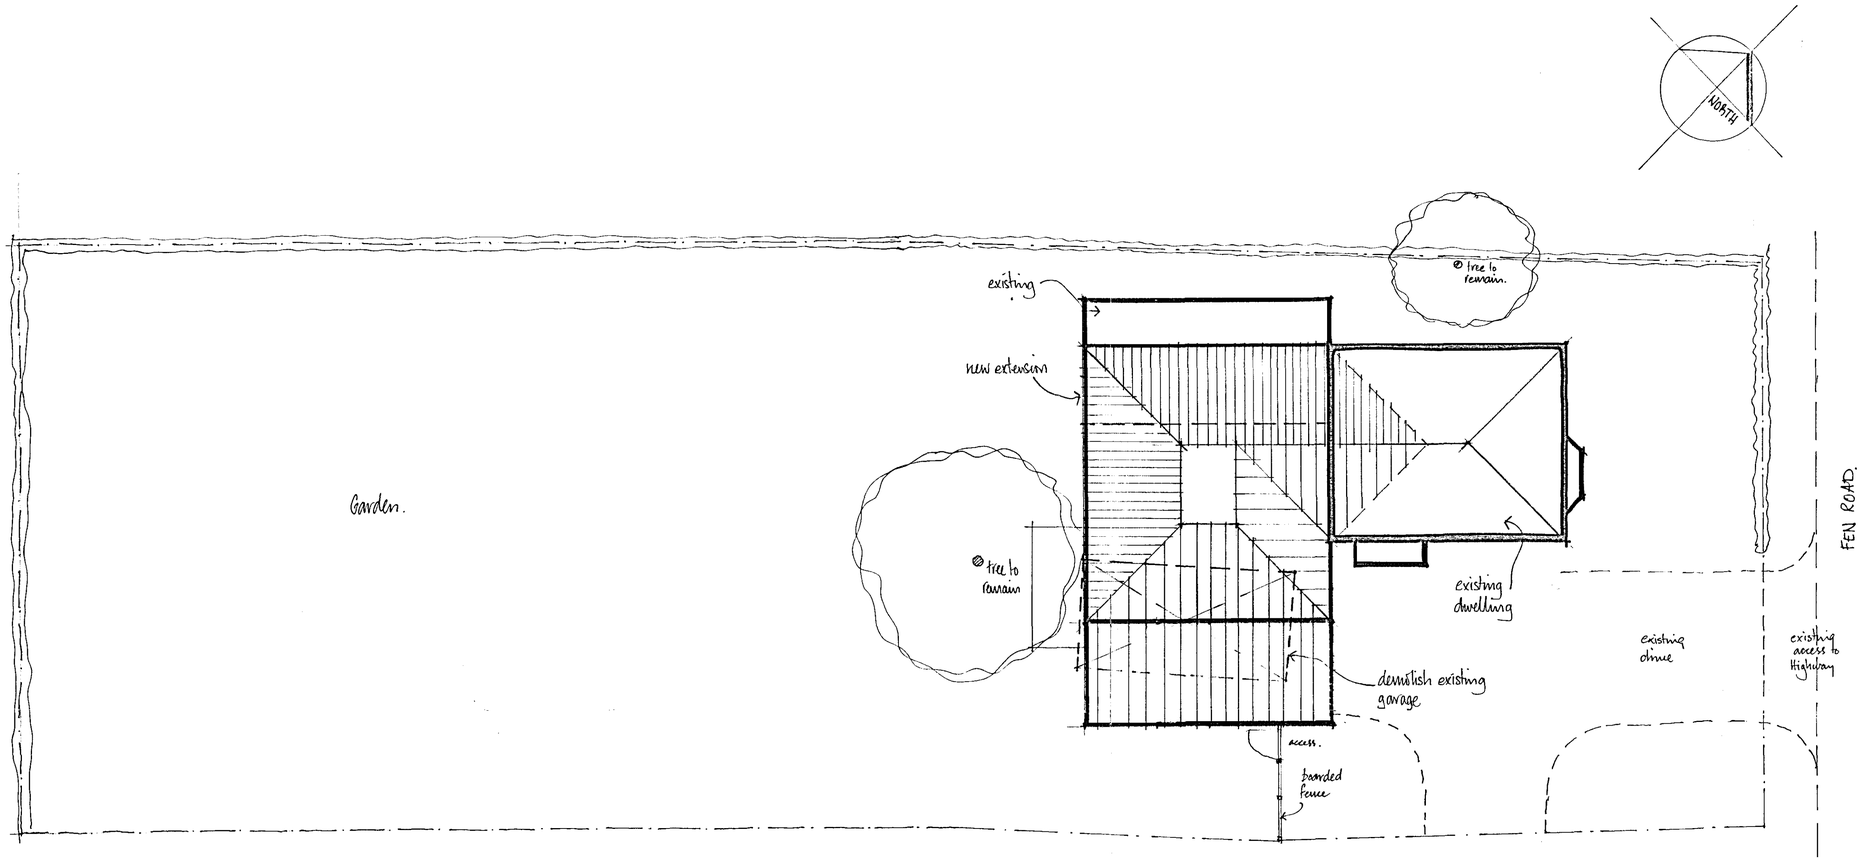


SITE LAYOUT [1:100 Scale]

1533/04.

Elegant Conservatories

Notes:

This drawing may not be reproduced/copied without the written consent of the company.

Revisions:

A. 16.XII.2004 Gable roof pitch & rear balcony added.

Elegant Buildings Ltd.

Unit 5. Blithfield Park Farm. Admaston. Rugeley, Staffs. WS15 3NL
tel: 01889 - 500 550
fax: 500 737

DETERMINED PLAN

Client:

MRS. S. EVA.

AMENDED PLAN
Ref. A1

Contract Title:

36 FEN ROAD, HOLBEACH,
SPALDING, LINCS. PE12 8QA.

Drawing:

SITE LAYOUT.

Scale: 1:100

Date: Nov '04

Drawing No.

624-06A

MY 424398 R