

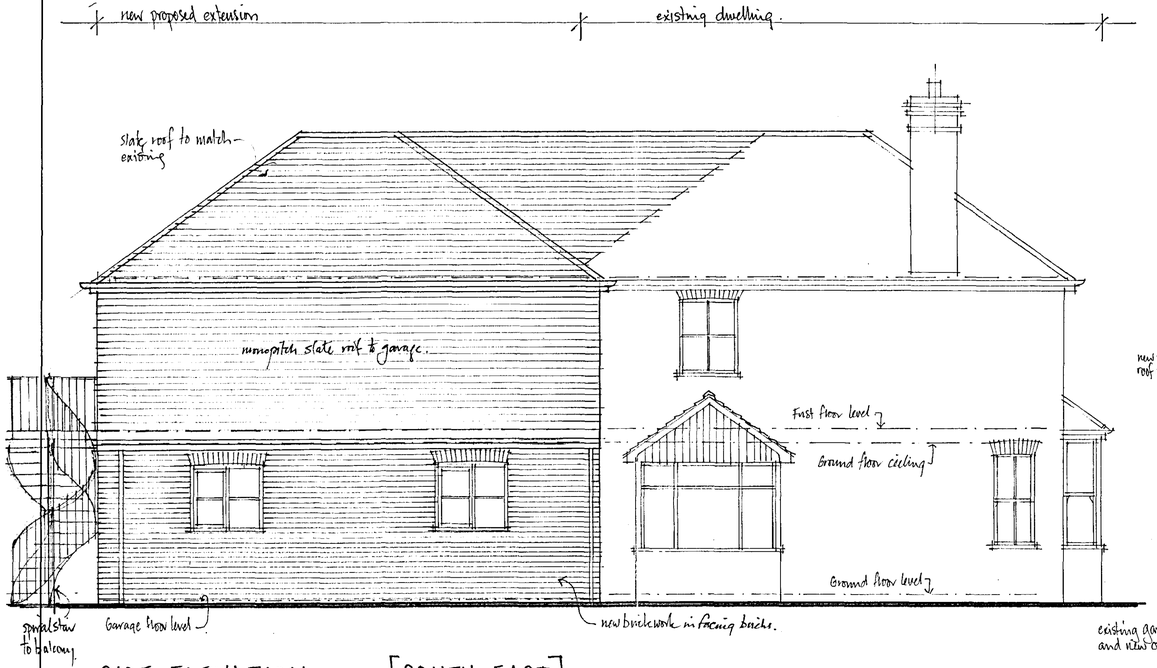



SIDE ELEVATION. [SOUTH-EAST]

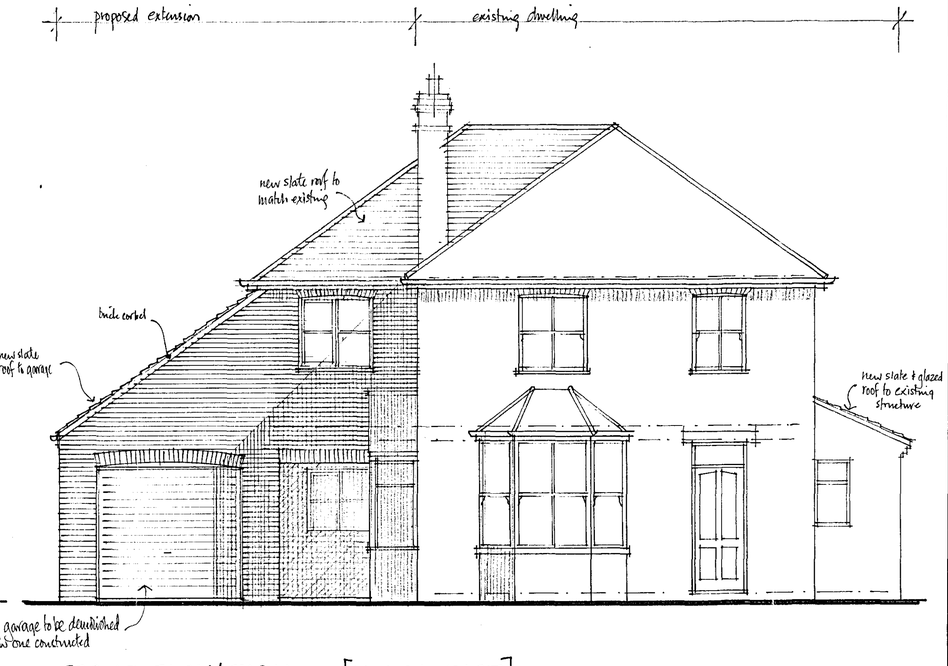

FRONT ELEVATION. [NORTH-EAST]

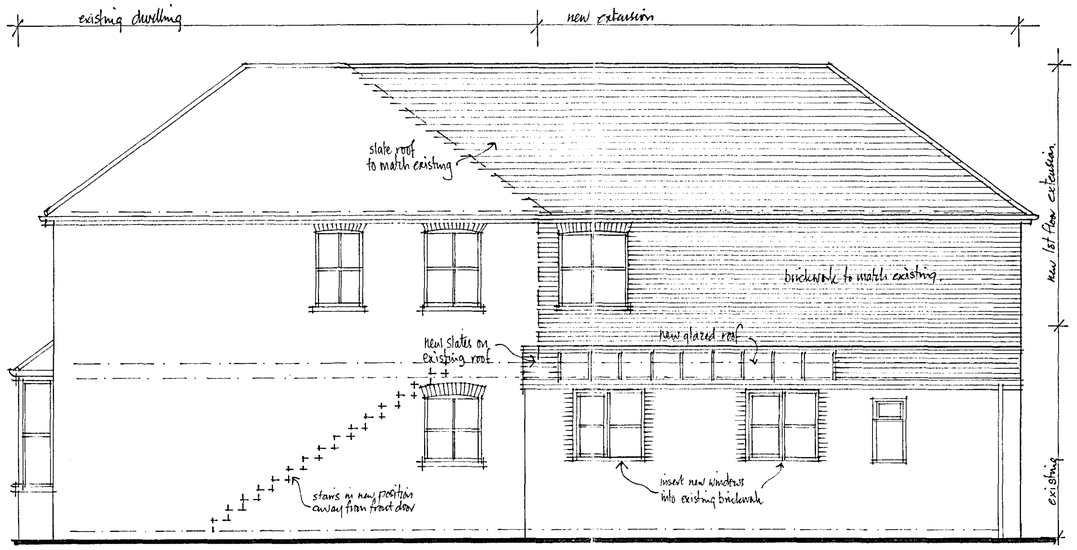

SIDE ELEVATION. [NORTH-WEST]

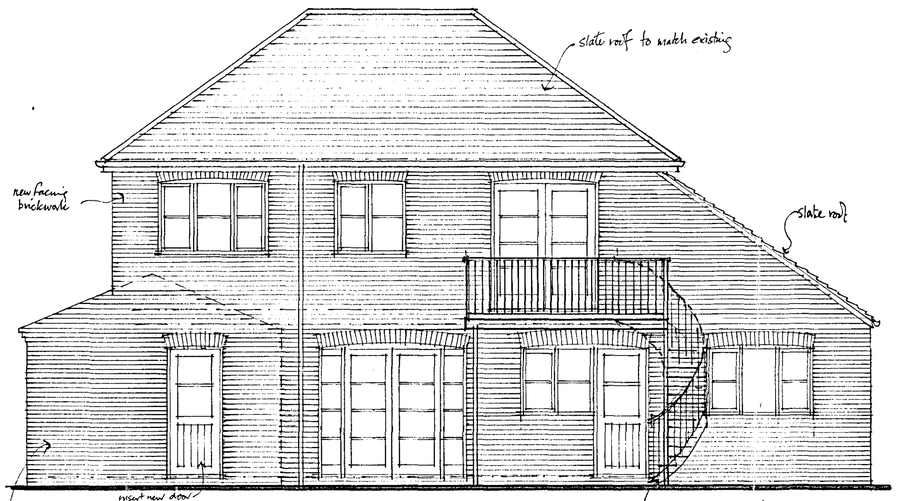

cut back outer skin of existing brickwork and provide new facing brick skin

REAR ELEVATION. [SOUTH-WEST]

Elegant Conservatories

Notes:

This drawing may not be reproduced/copied without the written consent of the company.

Revisions:

A - 16.XII.2004. Roof pitch to garage changed
facing brickwork changed
balcony added to rear + omitted over garage.

Elegant Buildings Ltd.

Unit 5, Blithfield Park Farm, Admaston, Rugeley, Staffs WS15 3NL
tel: 01889 500550
fax: 500737.

AMENDED PLAN
Ref. A1.

Client:

MRS. S. EVA.

1583/04

Contract Title:

36 FEN ROAD, HOLBEACH,
SPALDING, LINCS, PE12 8QA.

Drawing:

ELEVATIONS AS PROPOSED.

Scale: 1:50

DETERMINED PLAN

Date: Nov '04.

Drawing No.

624.04A

MY 424396 R