

Elegant Conservatories

Notes:

1. **This drawing may not be reproduced/copied without the written consent of the company.**
2. See drawings 624/01 and 02 for Plans & Elevations of existing dwelling.

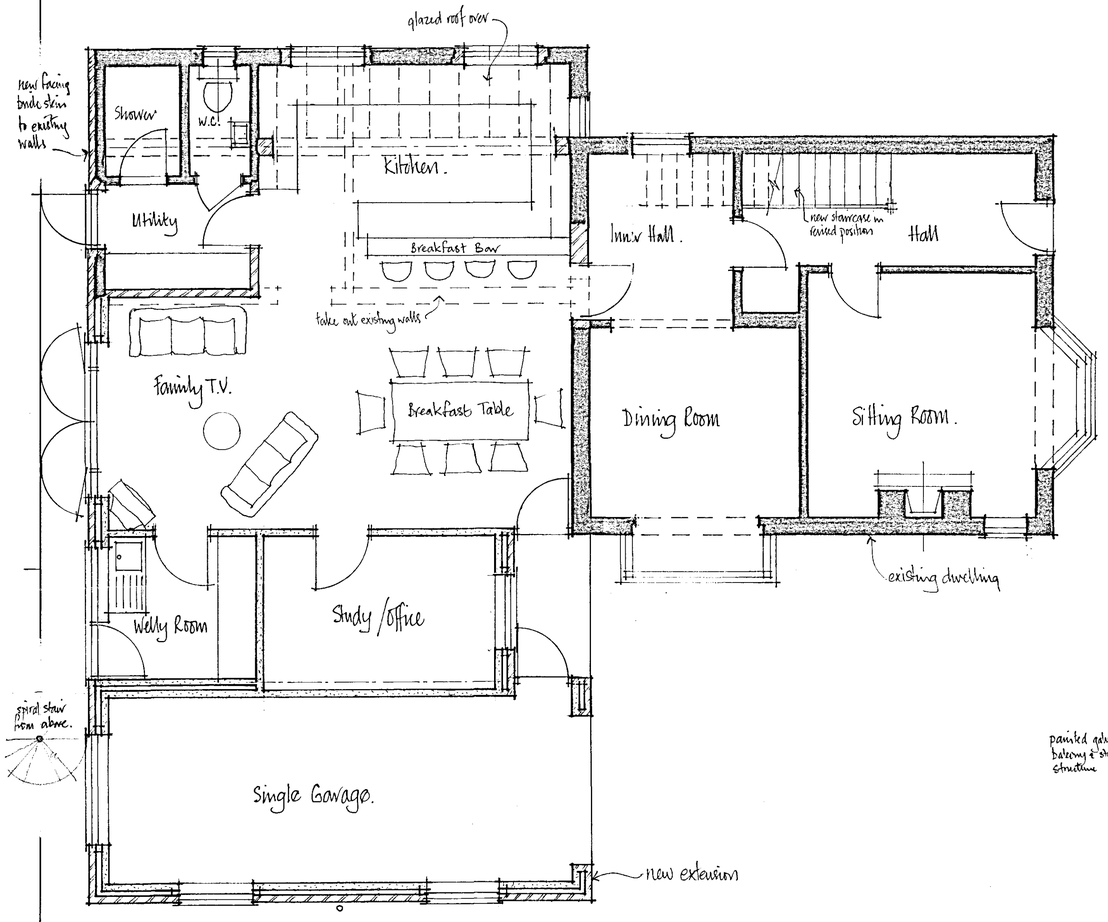

GROUND FLOOR PLAN.

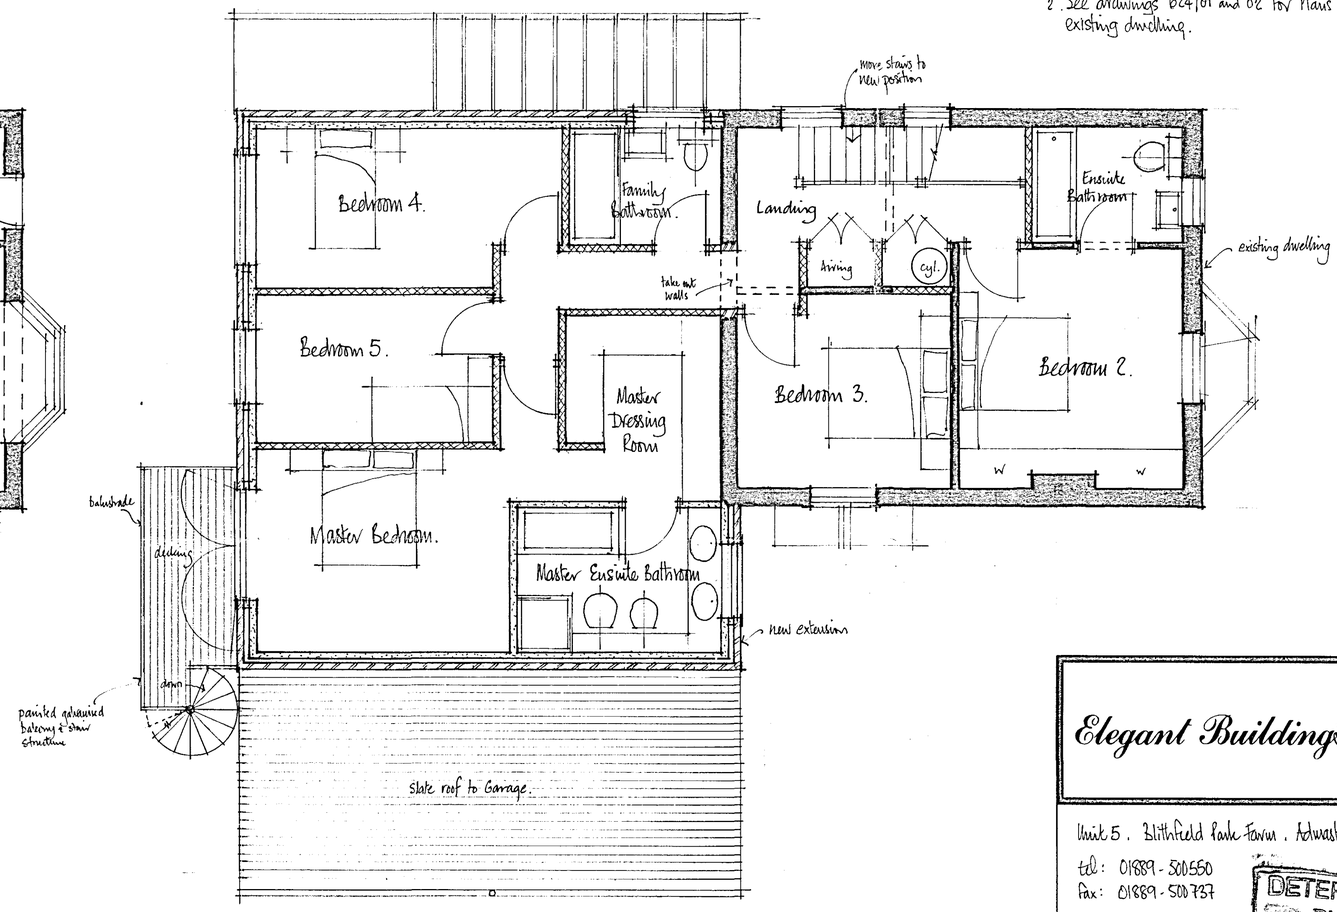

FIRST FLOOR PLAN.

1583/04.

Amendments.

A - 16. XII. 2004 Garage roof change & balcony to planners request

Elegant Buildings Ltd.

Unit 5. Blithfield Park Farm. Admaston. Rugeley. Staffs.
tel: 01889-500550
fax: 01889-500737
WS15 3NL

DETERMINED PLAN

Client: MRS. S. EVA

AMENDED PLAN
Ref. A1

Contract Title:
36 FEN ROAD, HOLBEACH, SPALDING, LINCS.

Drawing:
PROPOSED GROUND AND FIRST FLOOR PLANS.

Scale: 1:50

Date: NOV 2004

Drawing No. 624.03A

MT 424396 R