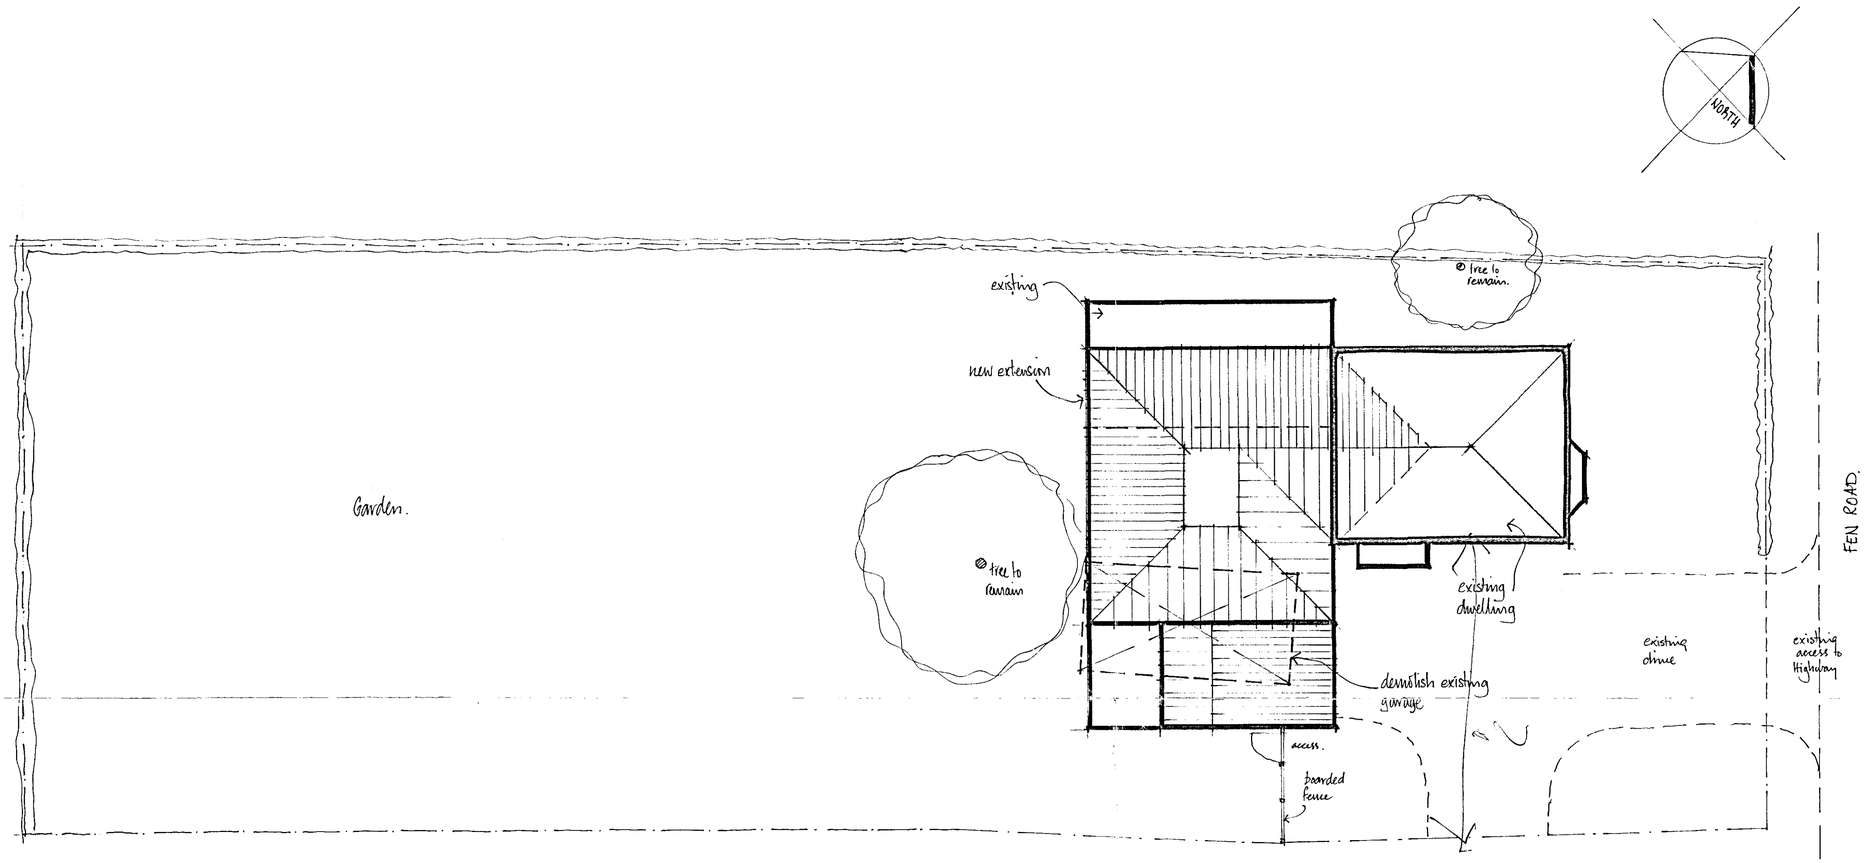


SITE LAYOUT [1:100 Scale]

Elegant Conservatories

Notes:

This drawing may not be reproduced/copied without the written consent of the company.

Revisions:

SHDC
Planning & Development
01 DEC 2004
Ref: 1553/04

Elegant Buildings Ltd.

Unit 5, Blithfield Park Farm, Admaston, Rugeley, Staffs. WS15 3NL
tel: 01889 - 500 550
fax: 500 737

Client:

MRS. S. EVA.

SUPERSEDED

Contract Title:

36 FEN ROAD, HOLBEACH, SPALDING, LINCS. PE12 8QA.

Drawing:

SITE LAYOUT.

Scale: 1:100

Date: Nov '04

Drawing No.

624-06

MY 424396 R