



S O U T H E A S T E L E V A T I O N 1:200

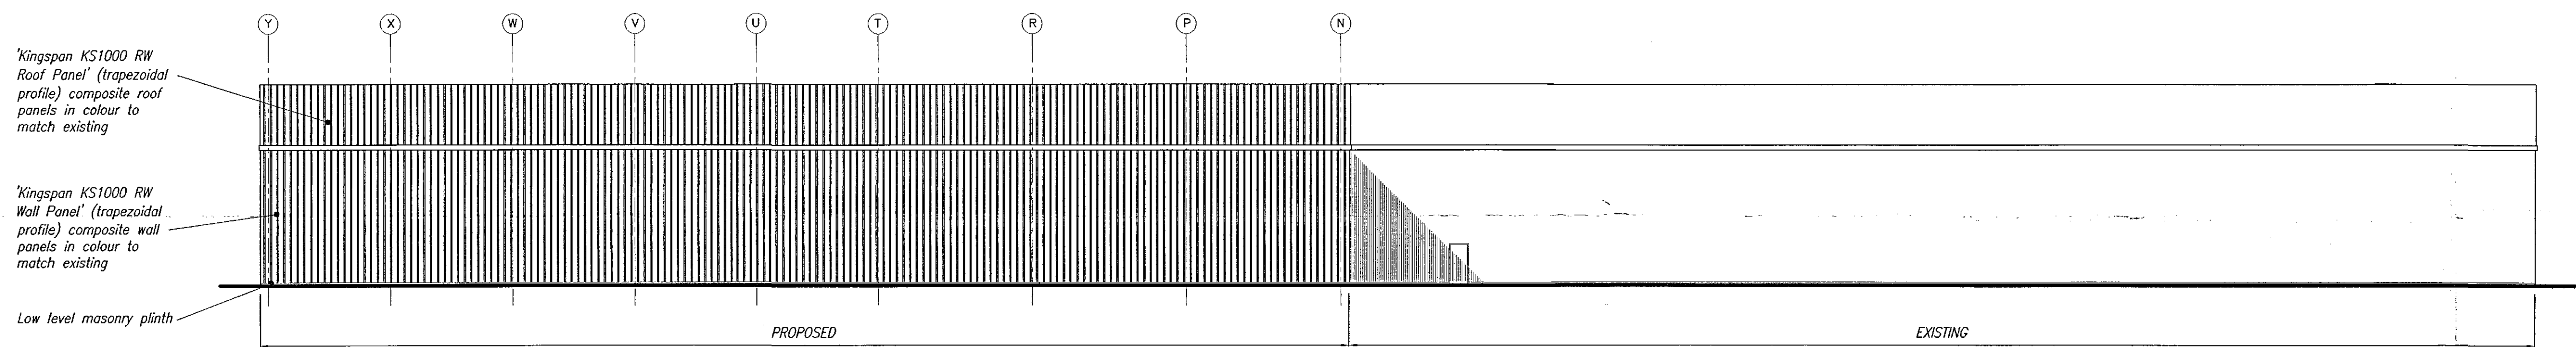

N O R T H W E S T E L E V A T I O N 1:200

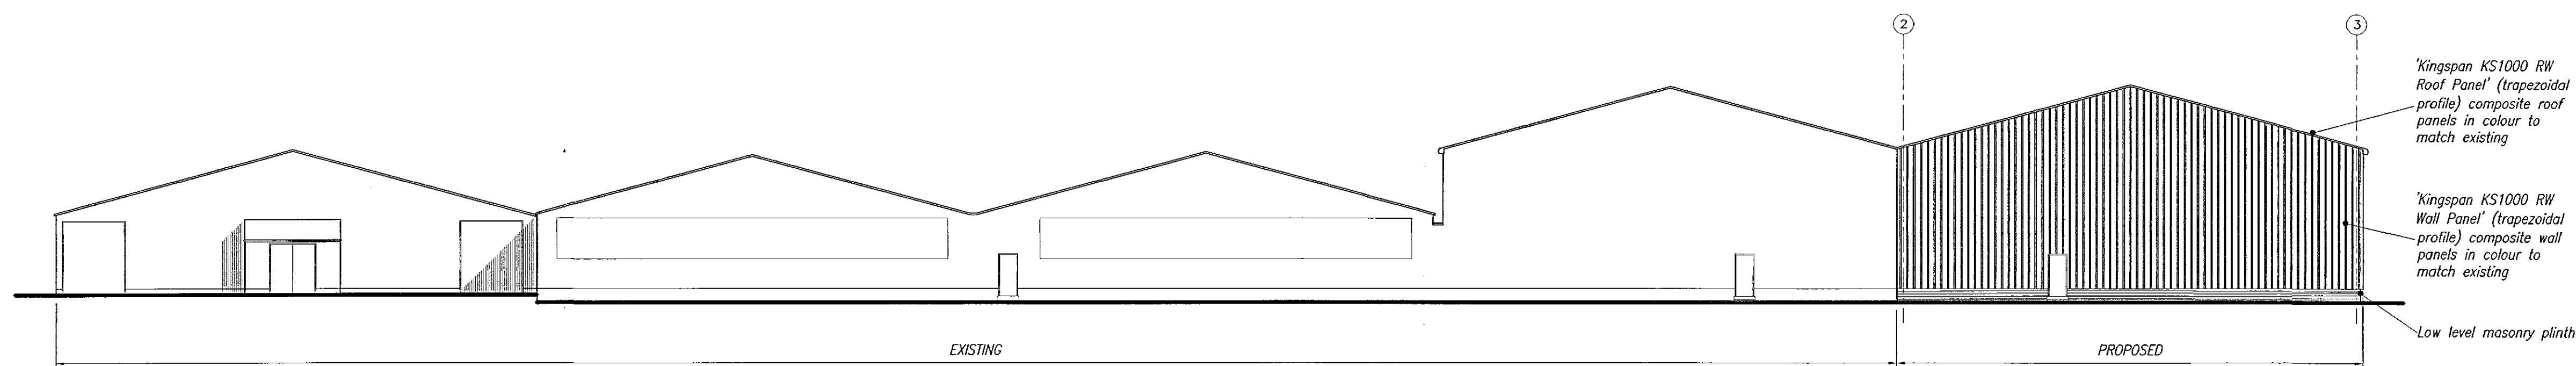

N O R T H E A S T E L E V A T I O N 1:200

REV A - 25 NOV '04  
CLIENT AMENDMENTS AND ISSUED FOR PLANNING

PROJECT  
**PROPOSED  
AGRICULTURAL STORE  
EXTENSION:**  
O. A. TAYLOR & SONS LTD.  
WASHWAY HOUSE FARM  
HOLBEACH

DRAWING TITLE  
**PHASE 1: ELEVATIONS -  
AS PROPOSED**

SCALE: 1:200 DATE: NOVEMBER 2004  
DRAWN: P. GODFREY CHECKED: P. GODFREY

**Peter Godfrey**  
ASSOCIATE CHARTERED INSTITUTE OF BUILDING  
Building and Design Consultant  
CHELWOOD HOUSE, SHERNBORNE ROAD,  
DERSINGHAM, KINGS LYNN  
NORFOLK, PE31 6HZ

Tel / Fax: 01485 543765 Mobile: 07883 64606  
E-Mail: pgodfrey.iob@btopenworld.com

DRAWING NUMBER  
**11 / 04 / 2551 . 03 REV 'A'**

1) This drawing has been prepared to cover matters which are the requirements of the Building Regulations Planning and is not intended to constitute a full specification of the work.  
2) Do not scale this drawing.  
3) All dimensions, details, components and assemblies shall be verified by the contractor PRIOR to construction, manufacture or supply.  
4) Any conflicting information, errors or omissions shown or implied on this drawing shall be referred to PETER GODFREY PRIOR to construction or ordering of materials.  
5) This drawing, and the works depicted are the Copyright of Peter Godfrey and may not be copied in part or whole without written permission.