




SHDC
Planning & Development
09 DEC 2004
Ref: 1621/04

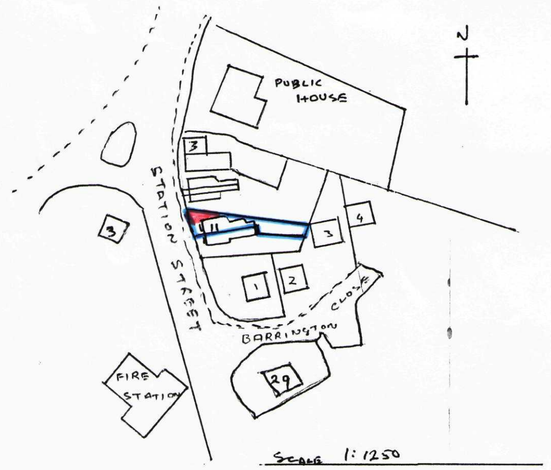

SCALE 1:1250

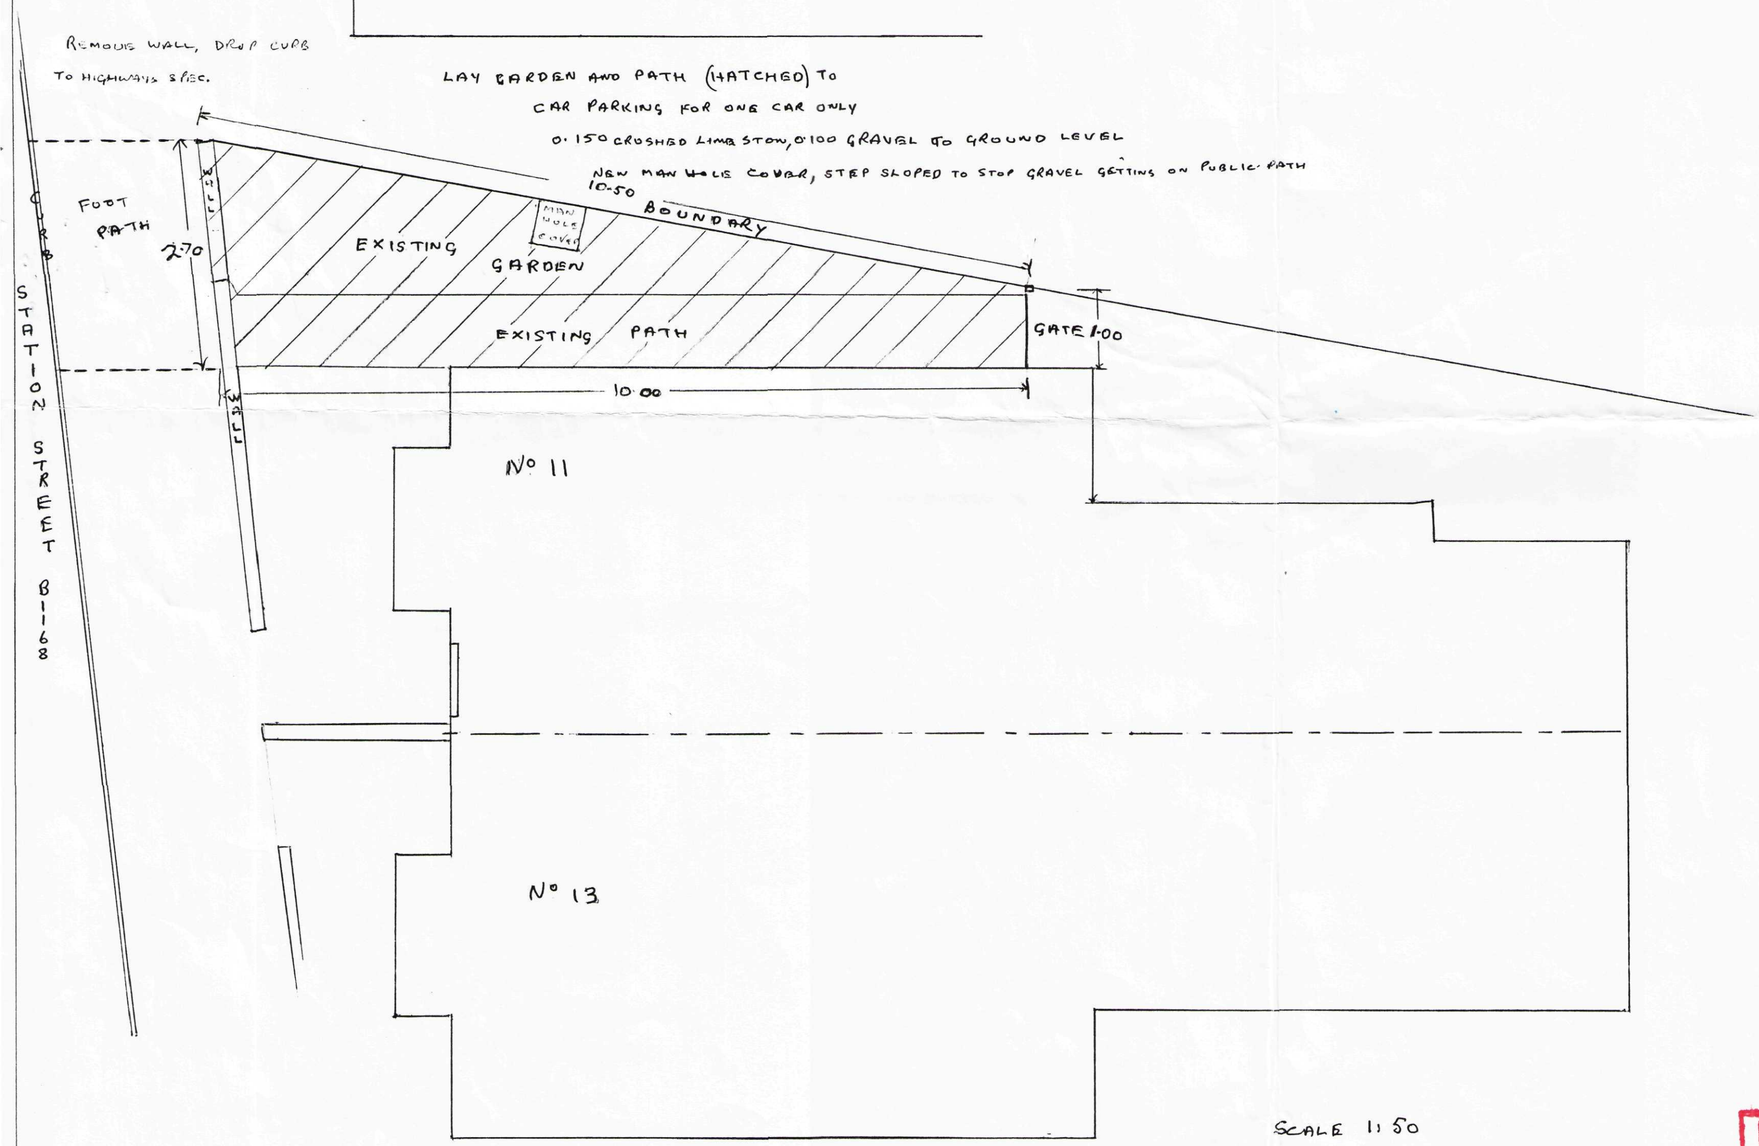

SCALE 1:50

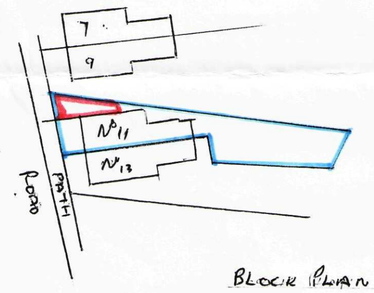

BLOCK PLAN
1:500

DETERMINED PLAN

PROPOSED DROPPED CURB AND HARDENED CAR PARKING AREA FOR MR. & MRS MUNDAY 11 STATION STREET HOLBEACH PE12 7LE

8.12.2004