
BLOCK PLAN

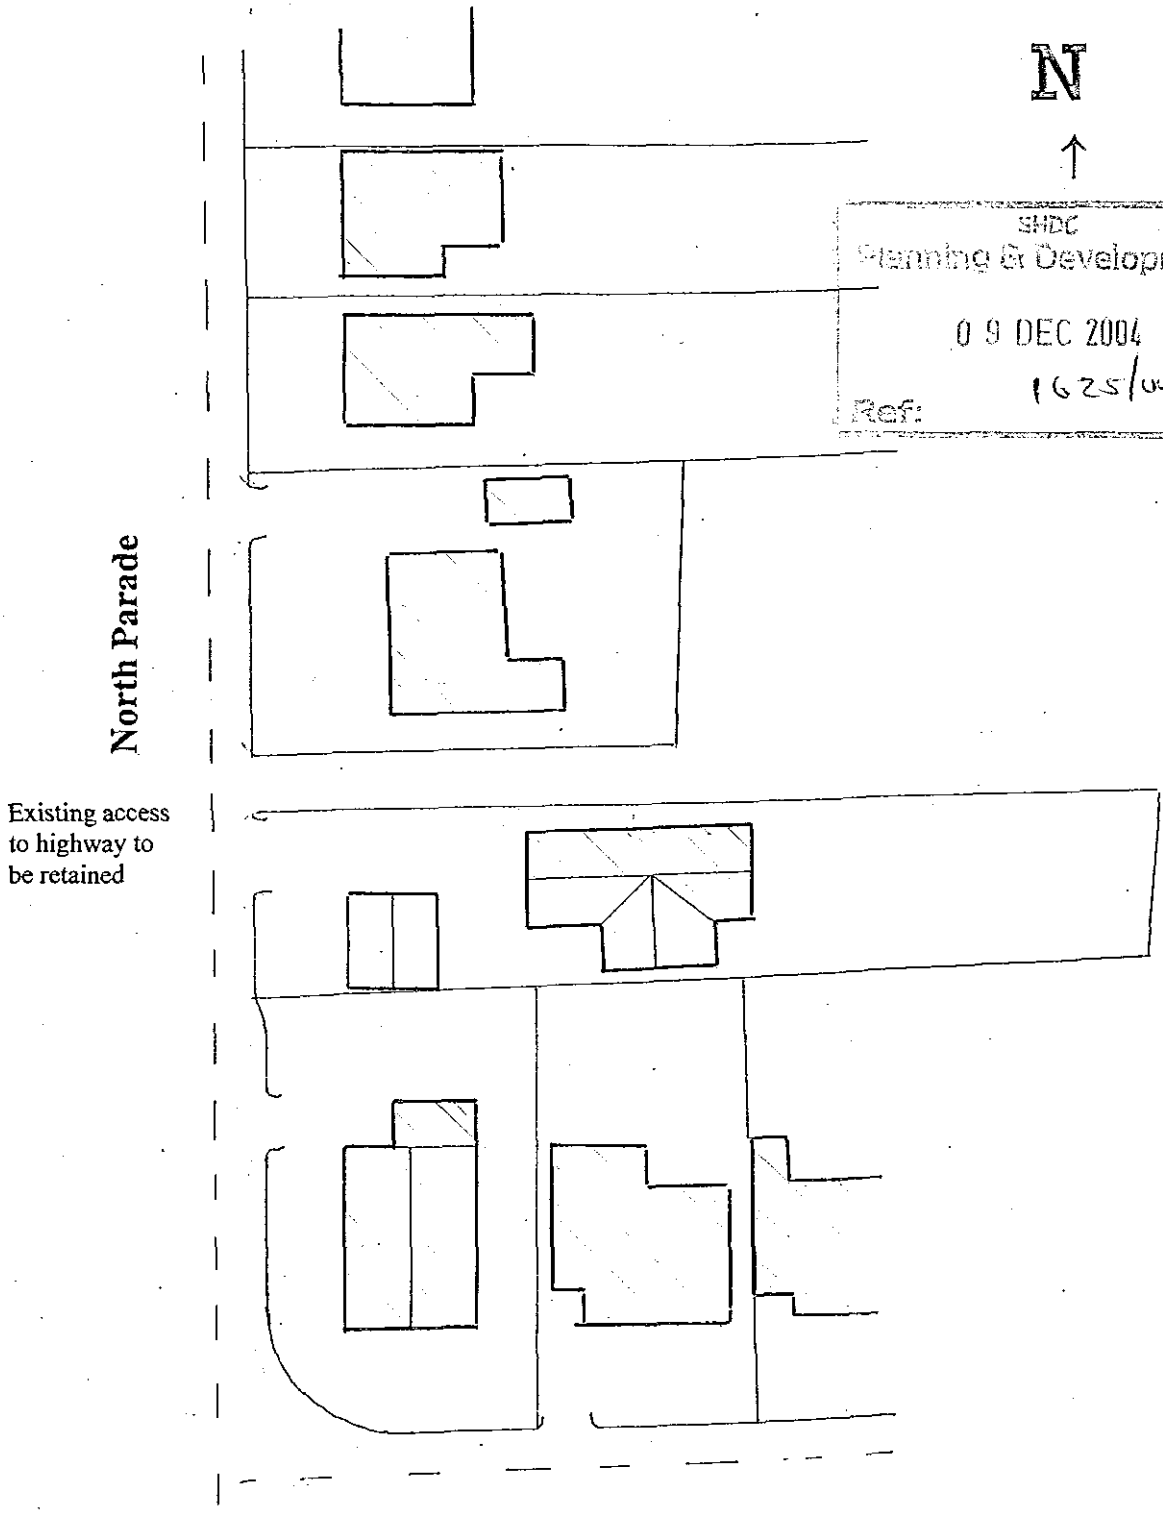

SHDC
Planning & Development
0 9 DEC 2004
Ref: 1625/04

Planning Application for New Garage Date : 28/11/04 **Scale 1: 500**
Mr & Mrs B Woods, 6 North Parade, Holbeach, Spalding, Lincs. PE12 7AJ