
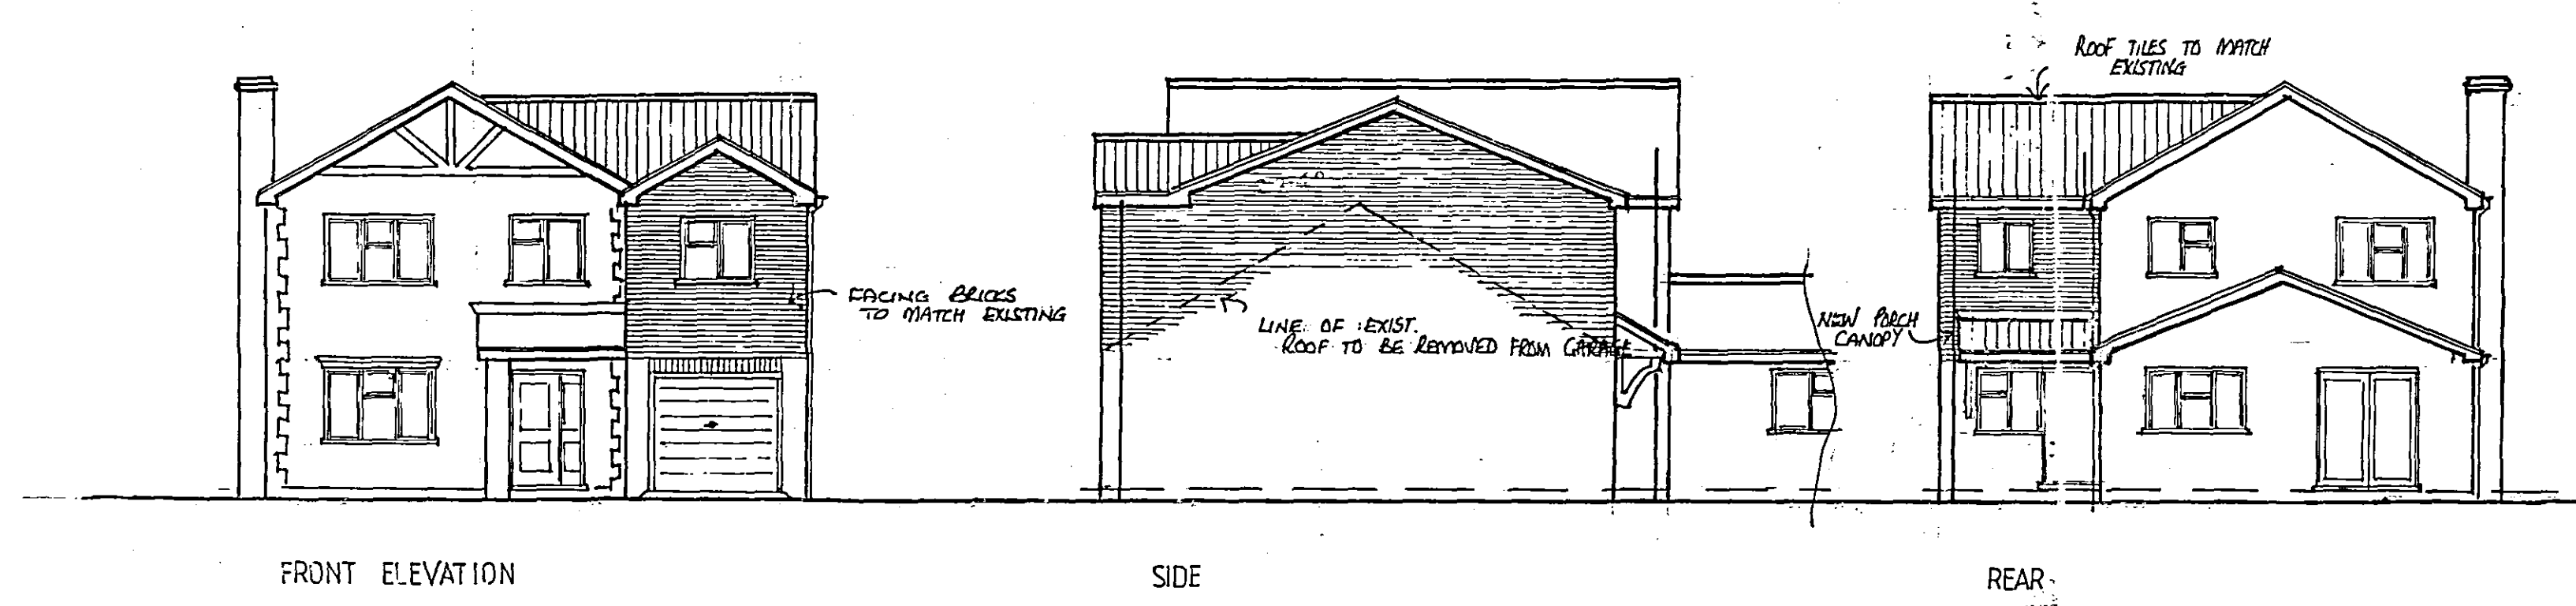
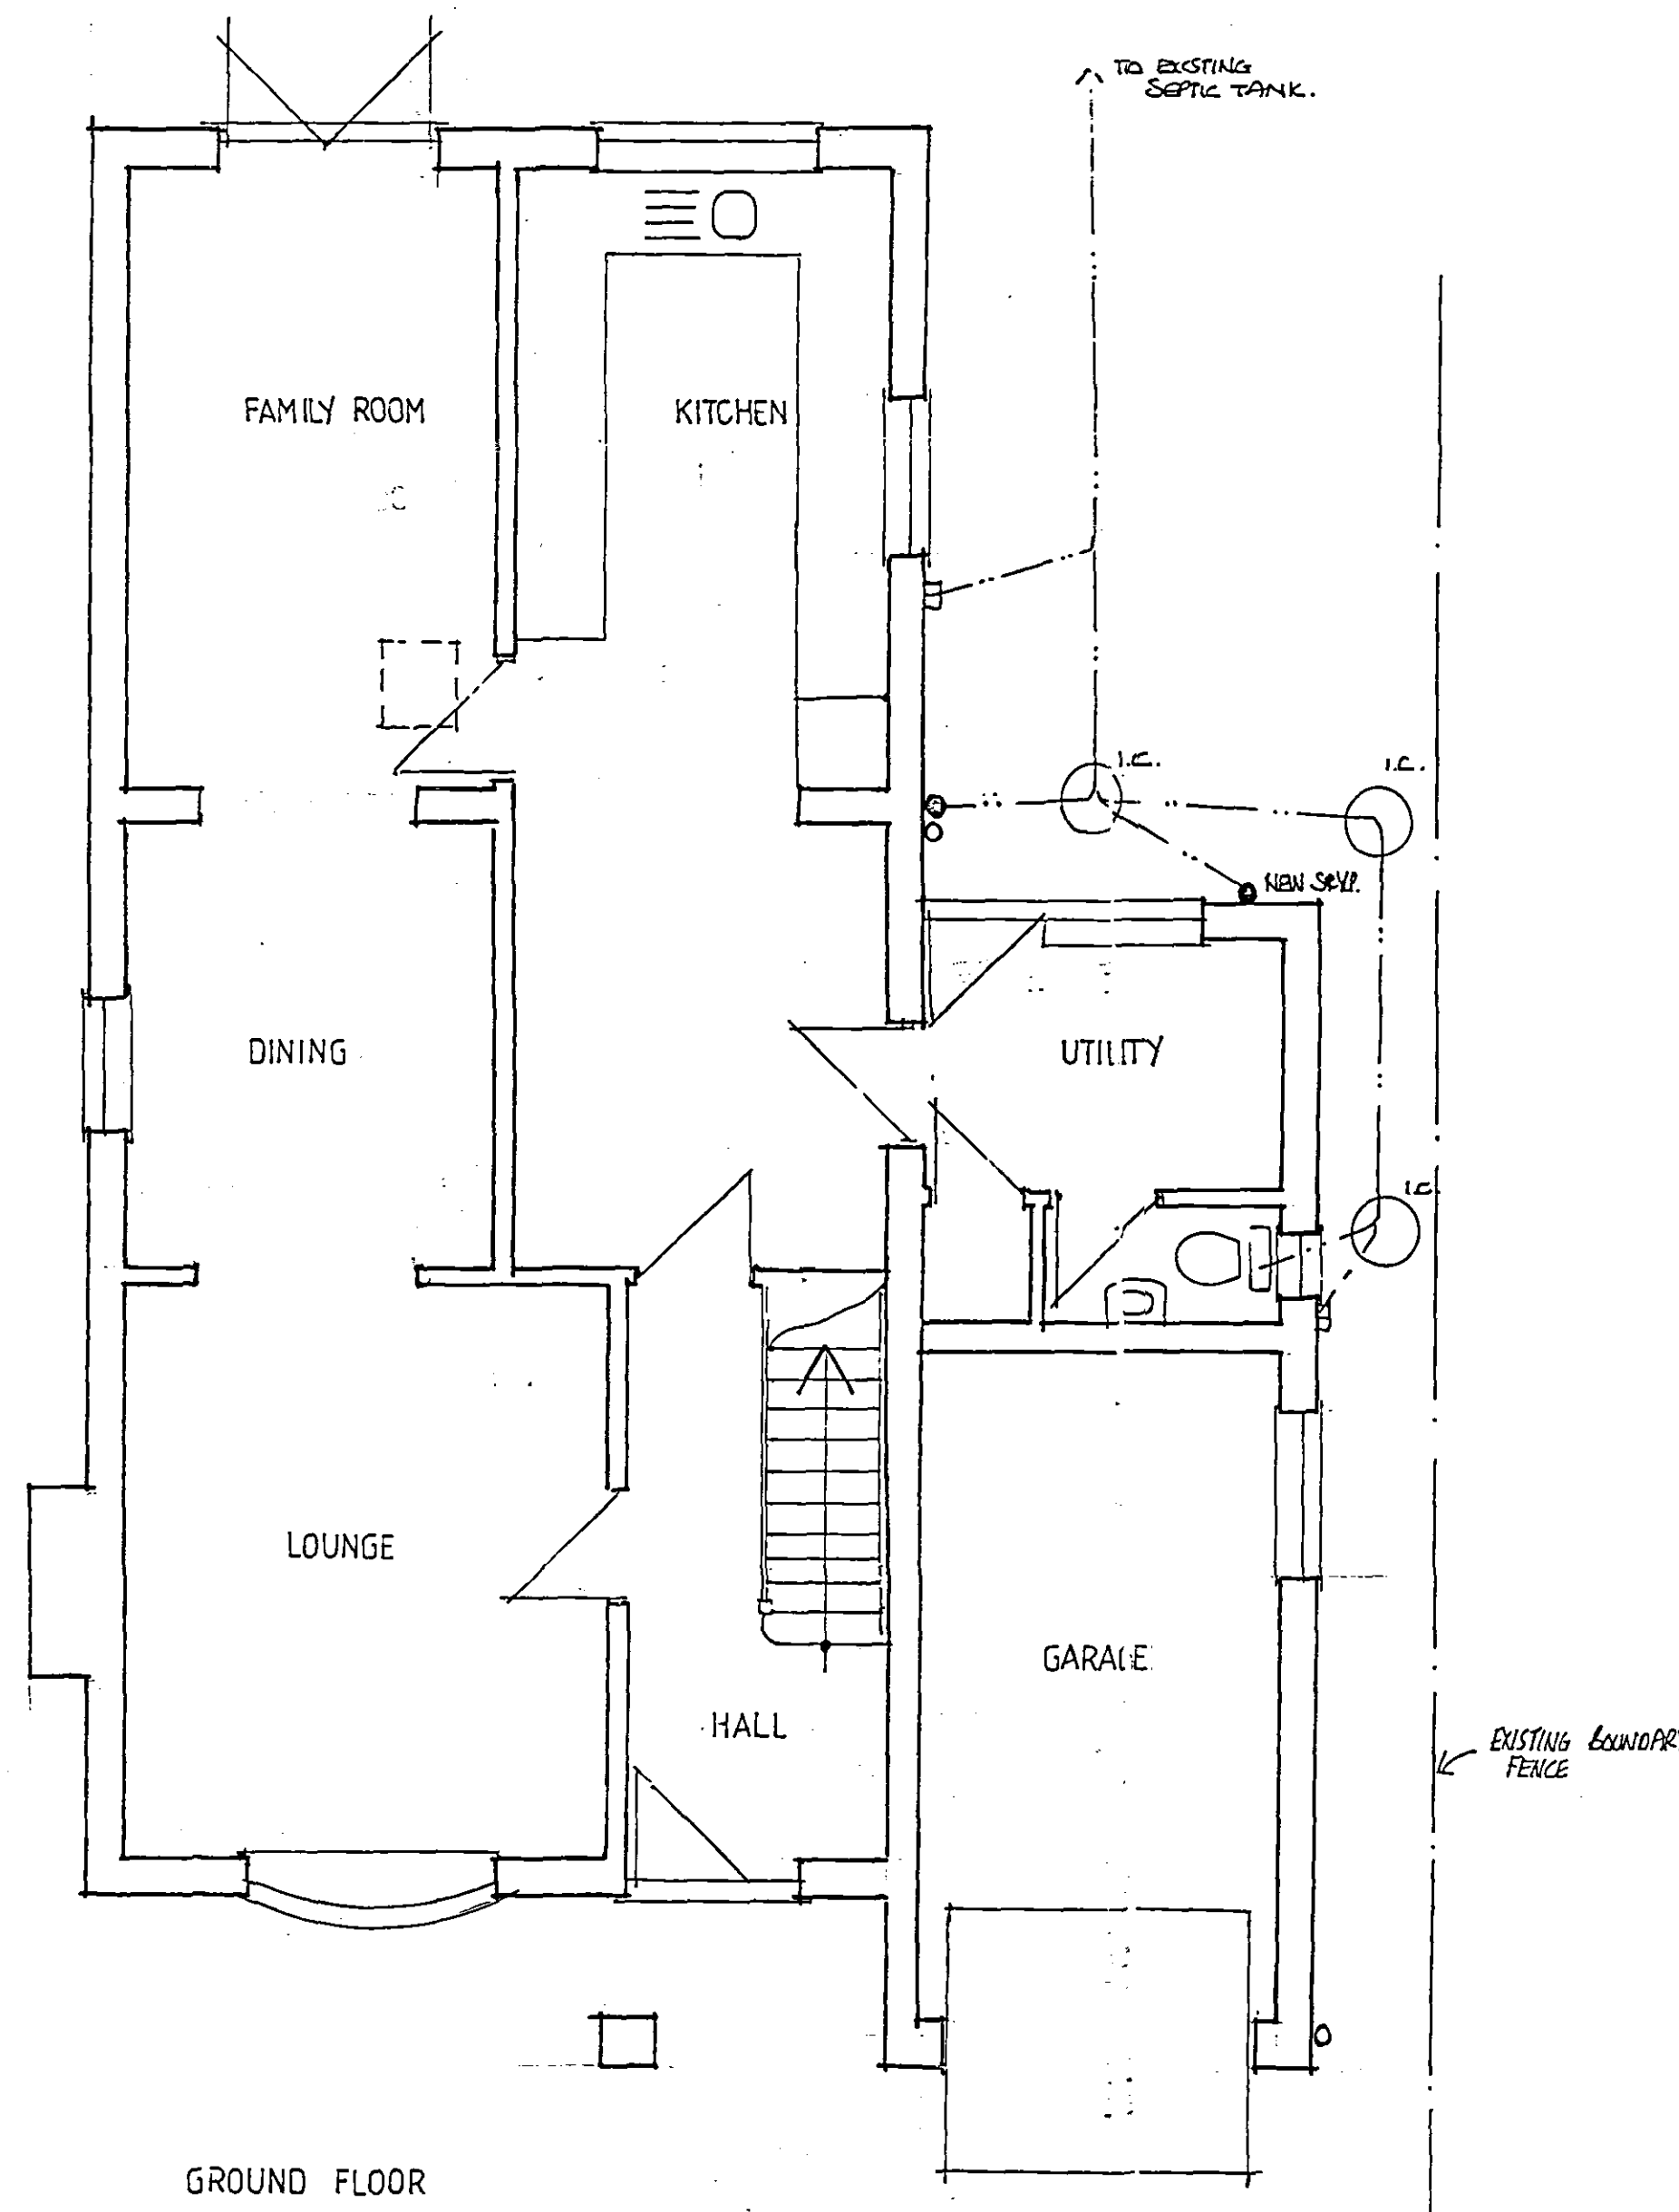


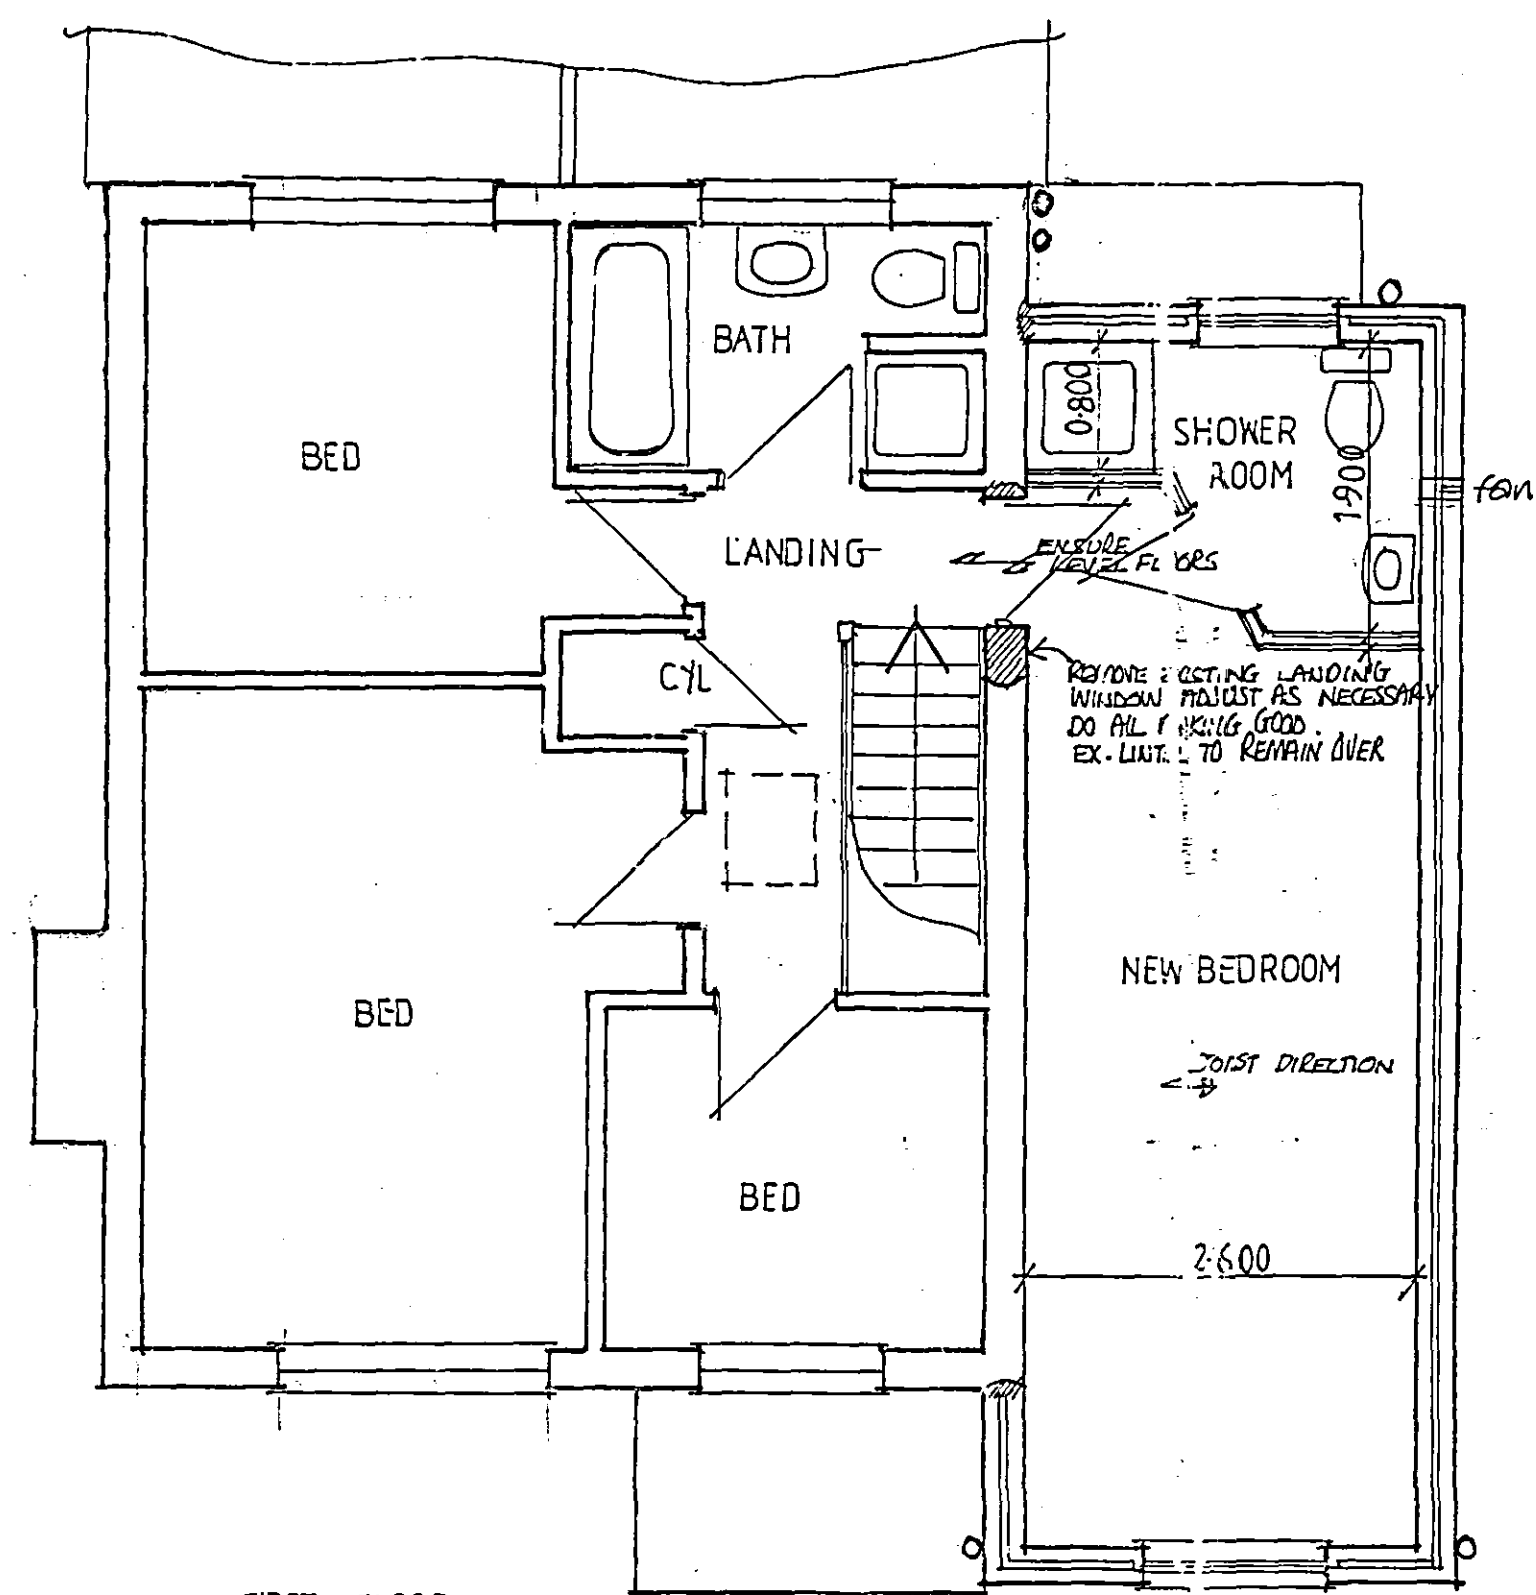

Planning & Development
27 NOV 2006
1632/06

**DETERMINED
PLAN**

PROJECT: PROPOSED EXTENSION OVER GARAGE,
'APPLEJACK', LEADENHALL ROAD,
HOLBEACH ST MARKS,
LINCOLNSHIRE.

CLIENTS: MR AND MRS JACKSON.

SCALES: 1/50, 1/100. DATE: NOV, 06.

DRAW NO: 06-30A