


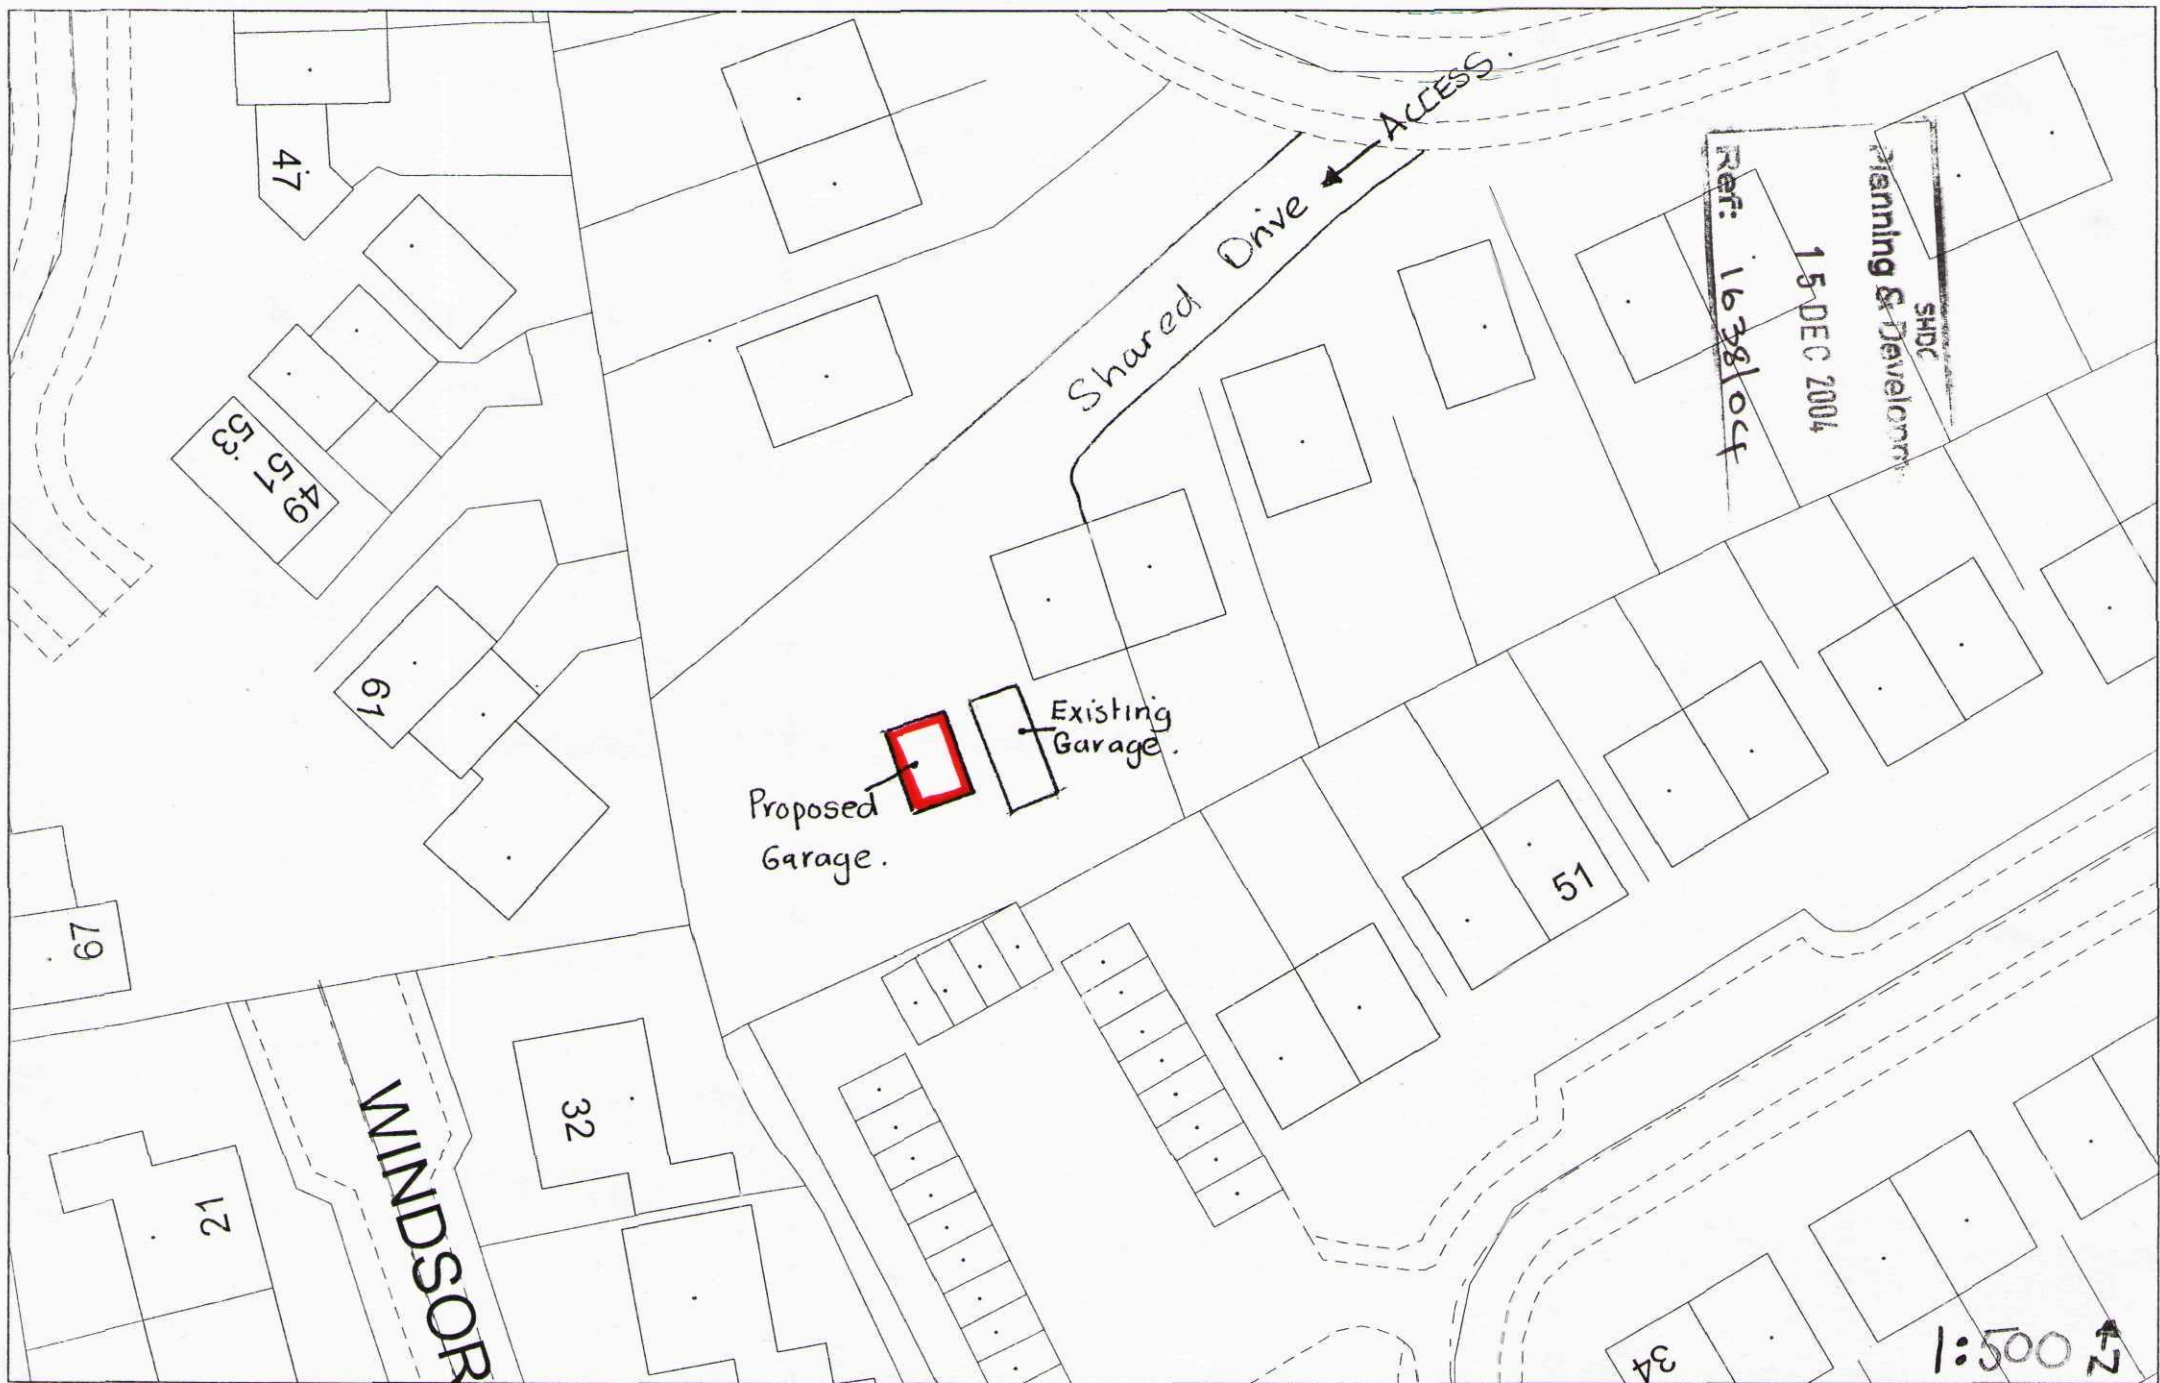

SHDC
Planning & Development

15 DEC 2004

Ref: 1638/04

Shared Drive
ACCESS

Proposed Garage.
Existing Garage.

WINDSOR

1:500

