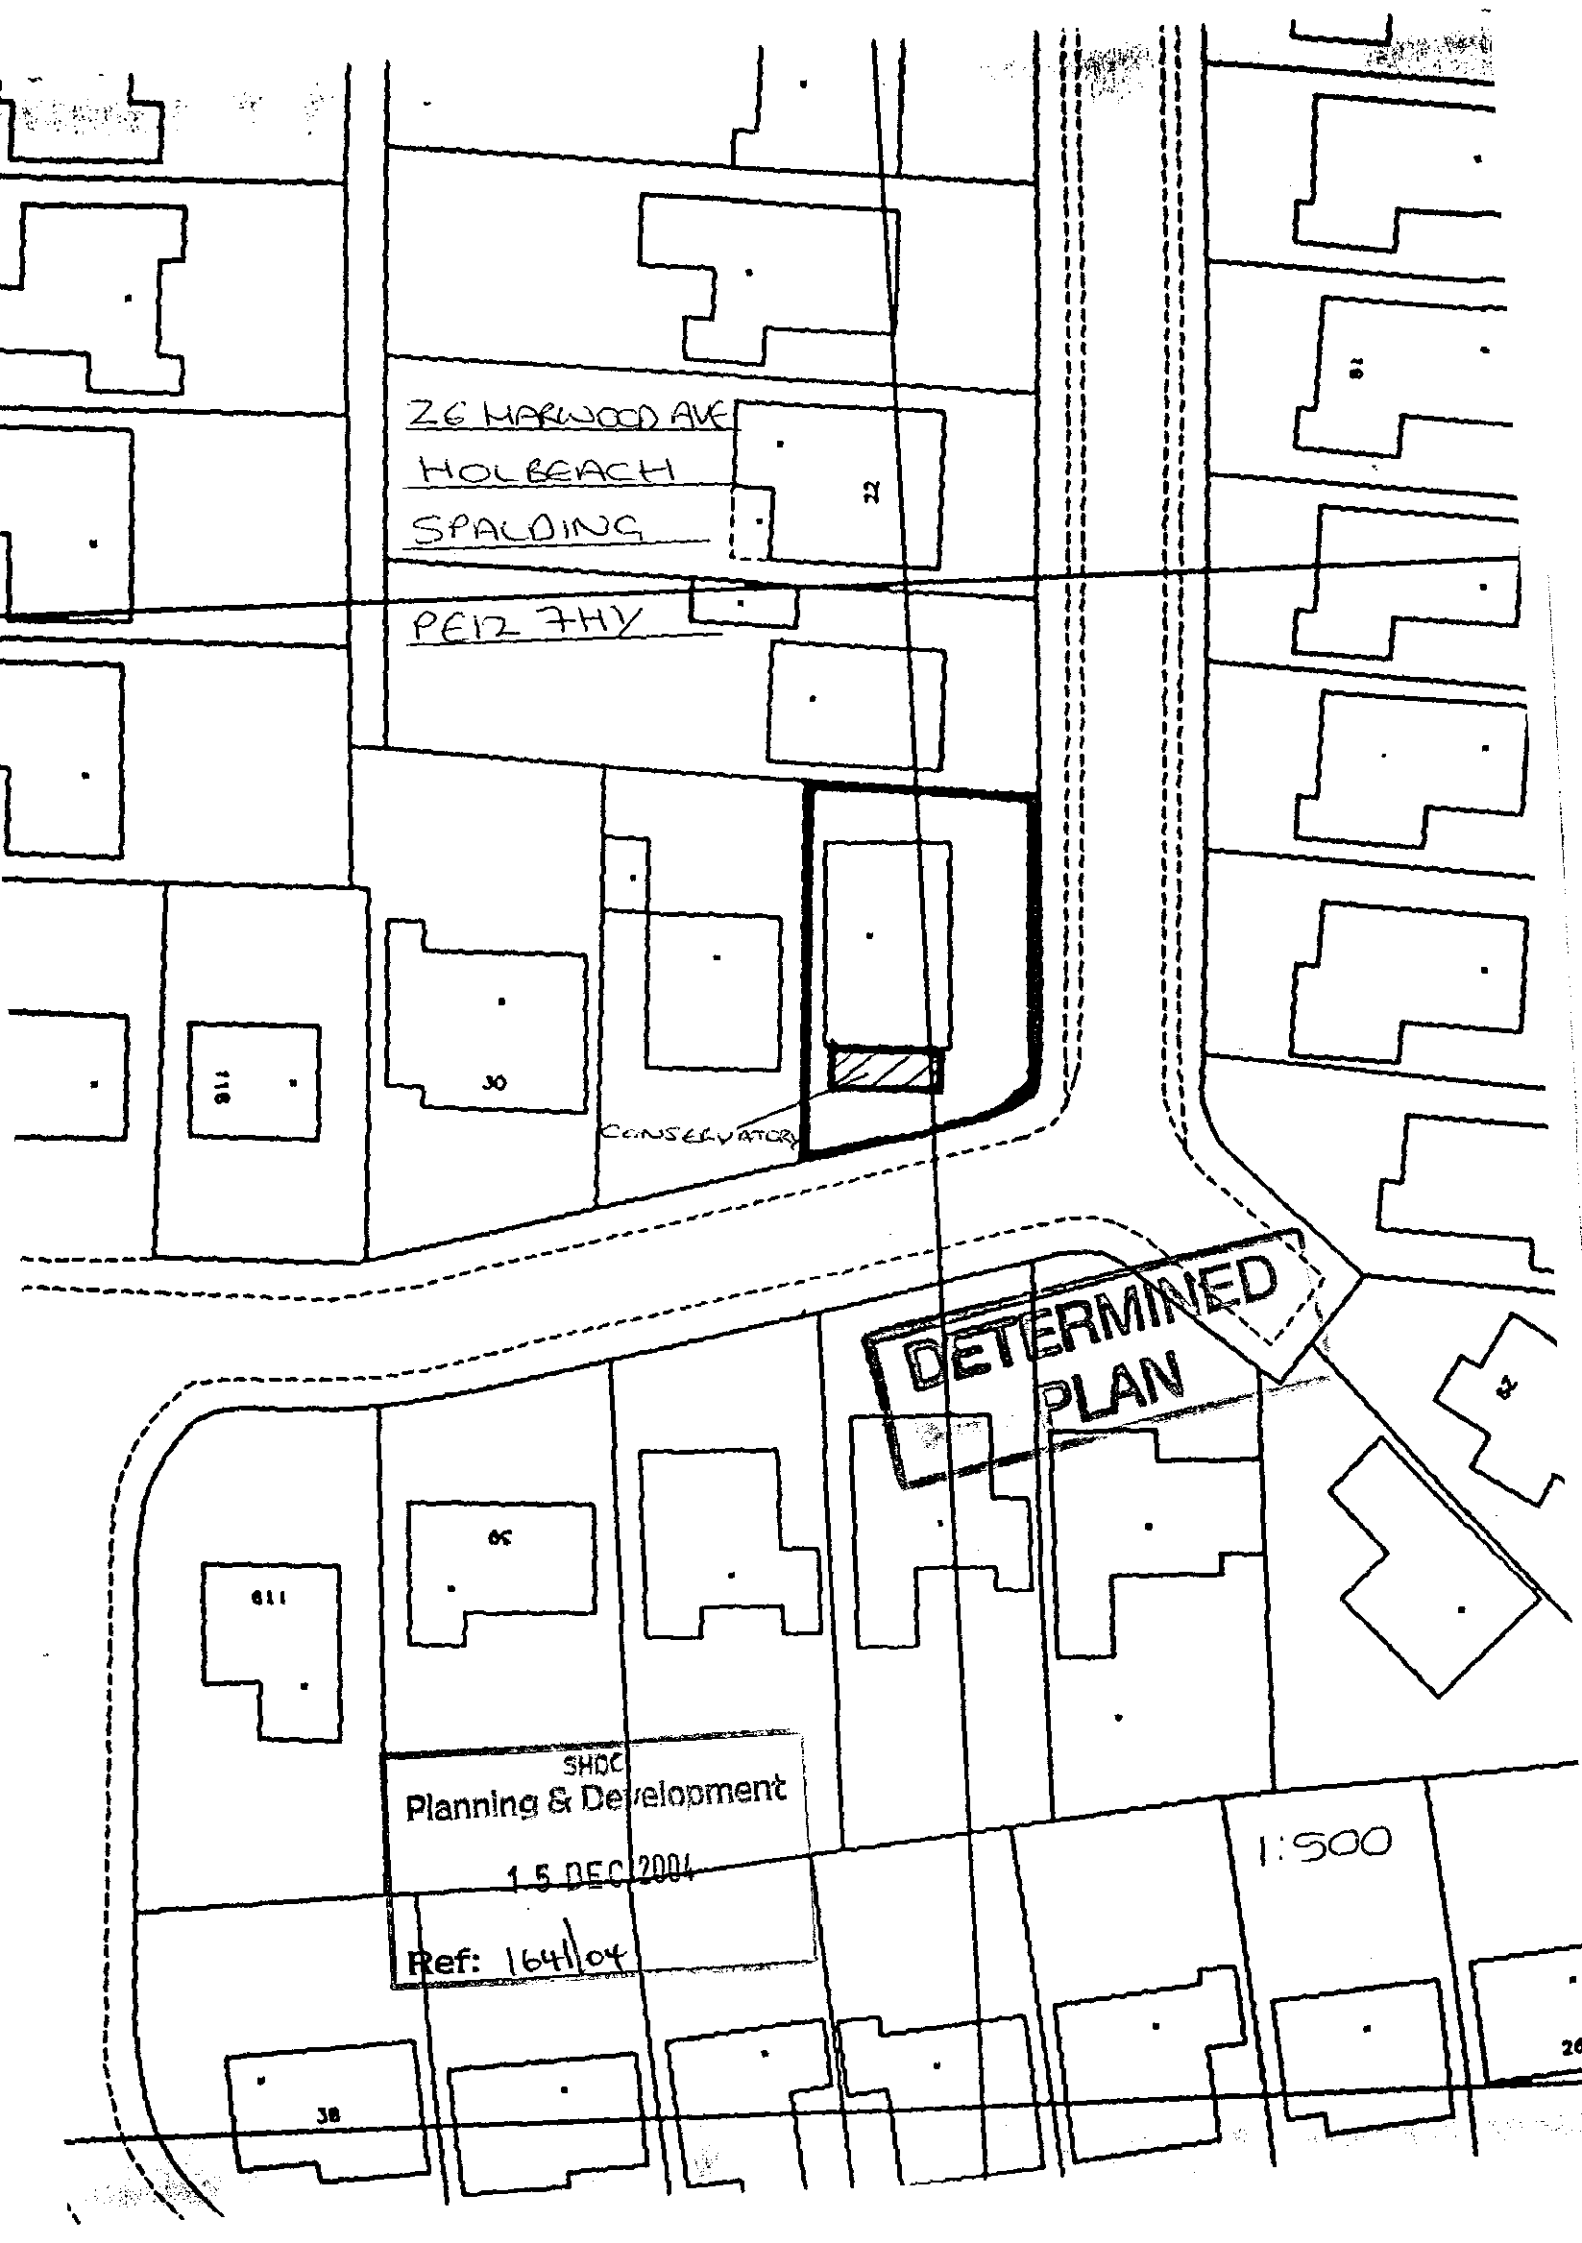

26 HARWOOD AVE
HOLBEACH
SPALDING
PE12 7HY
CONSERVATORY
DETERMINED PLAN
SHDC
Planning & Development
15 DEC 2004
Ref: 1641/04
1:500