R. PETER BELT & ASSOCIATES

CHARTERED ARCHITECT and DESIGN CONSULTANTS

Director: Peter Belt Dipl. Arch., RIBA, MaPS.
Associate: John Ingle BA(Hons)Arch., B.Arch.

Wellington House
1 Wellington Road
Bridlington
East Yorkshire
YO15 2BA

Telephone (01262) 605965
Fax: (01262) 672096
E-mail: r peter belt@lineone.co.uk

Job No 2004/165 **Job title** Proposed Alterations To Shop @ Boston Road, Holbeach. For W. Boyes & Co Ltd

Site Referred To:

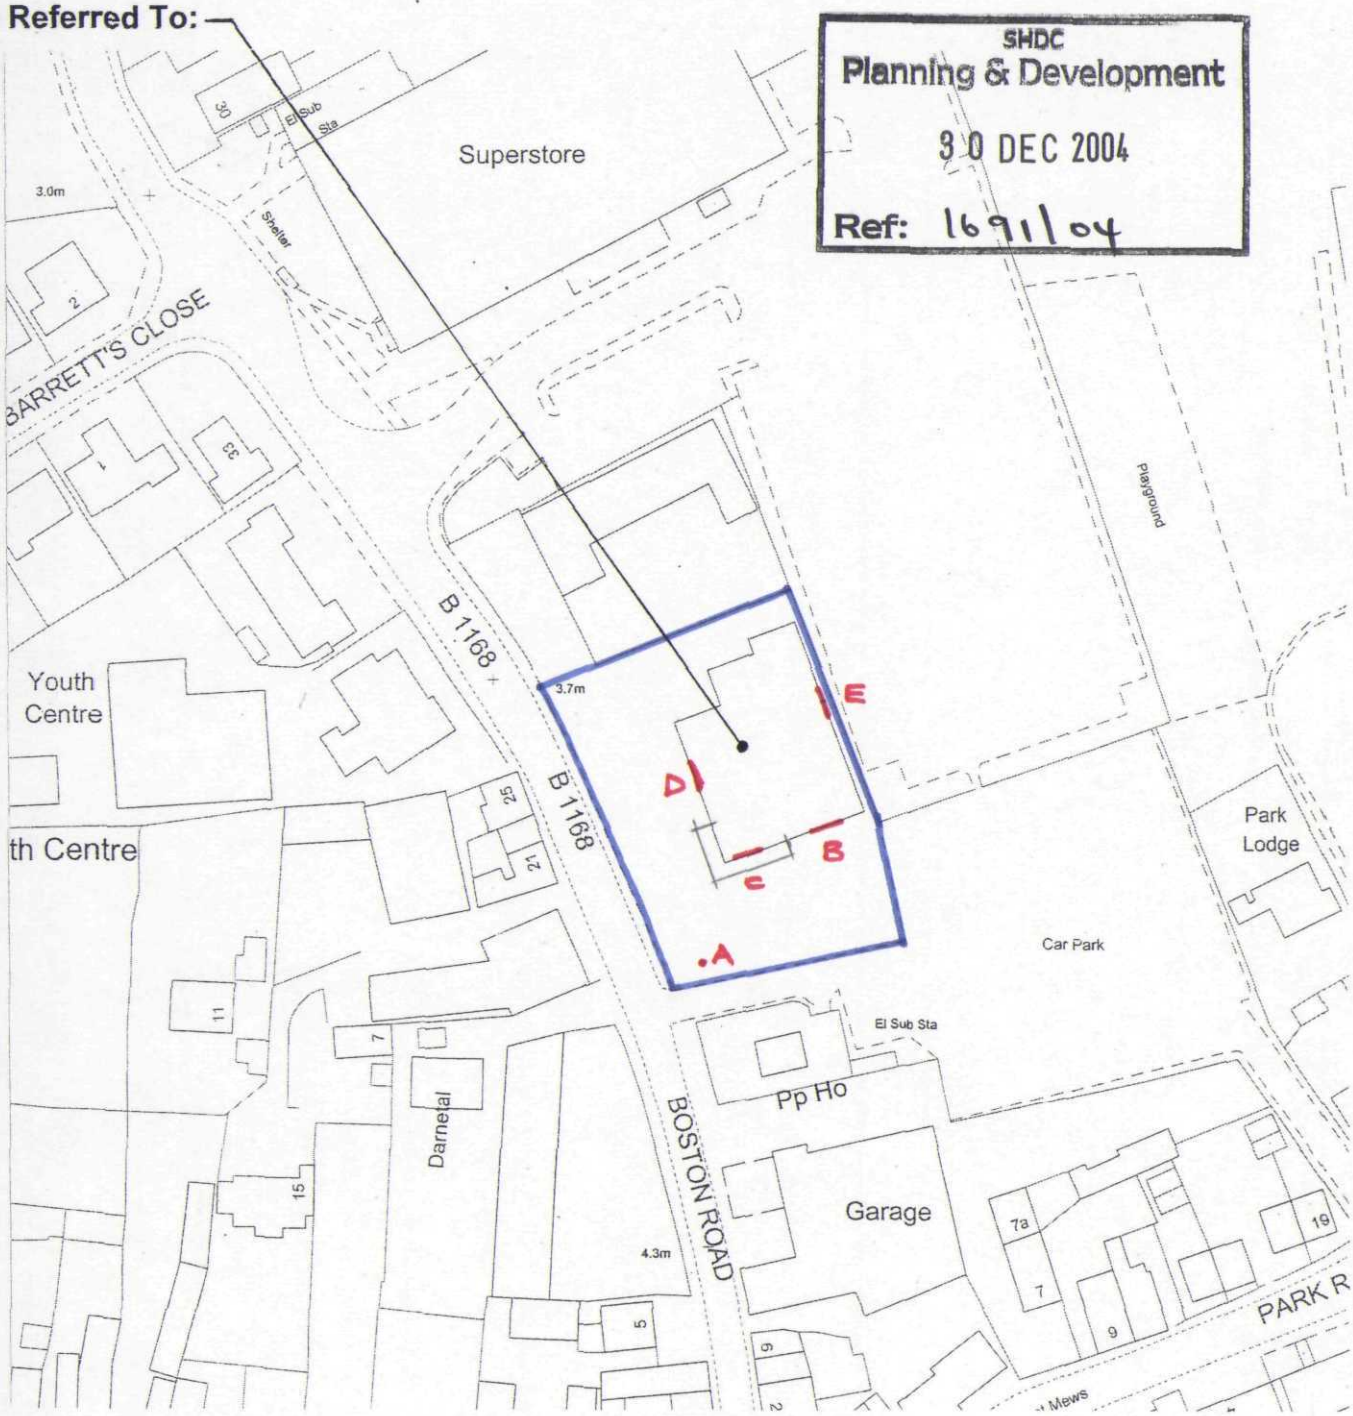

DETERMINED PLAN

Location Plan (Scale 1:1250)