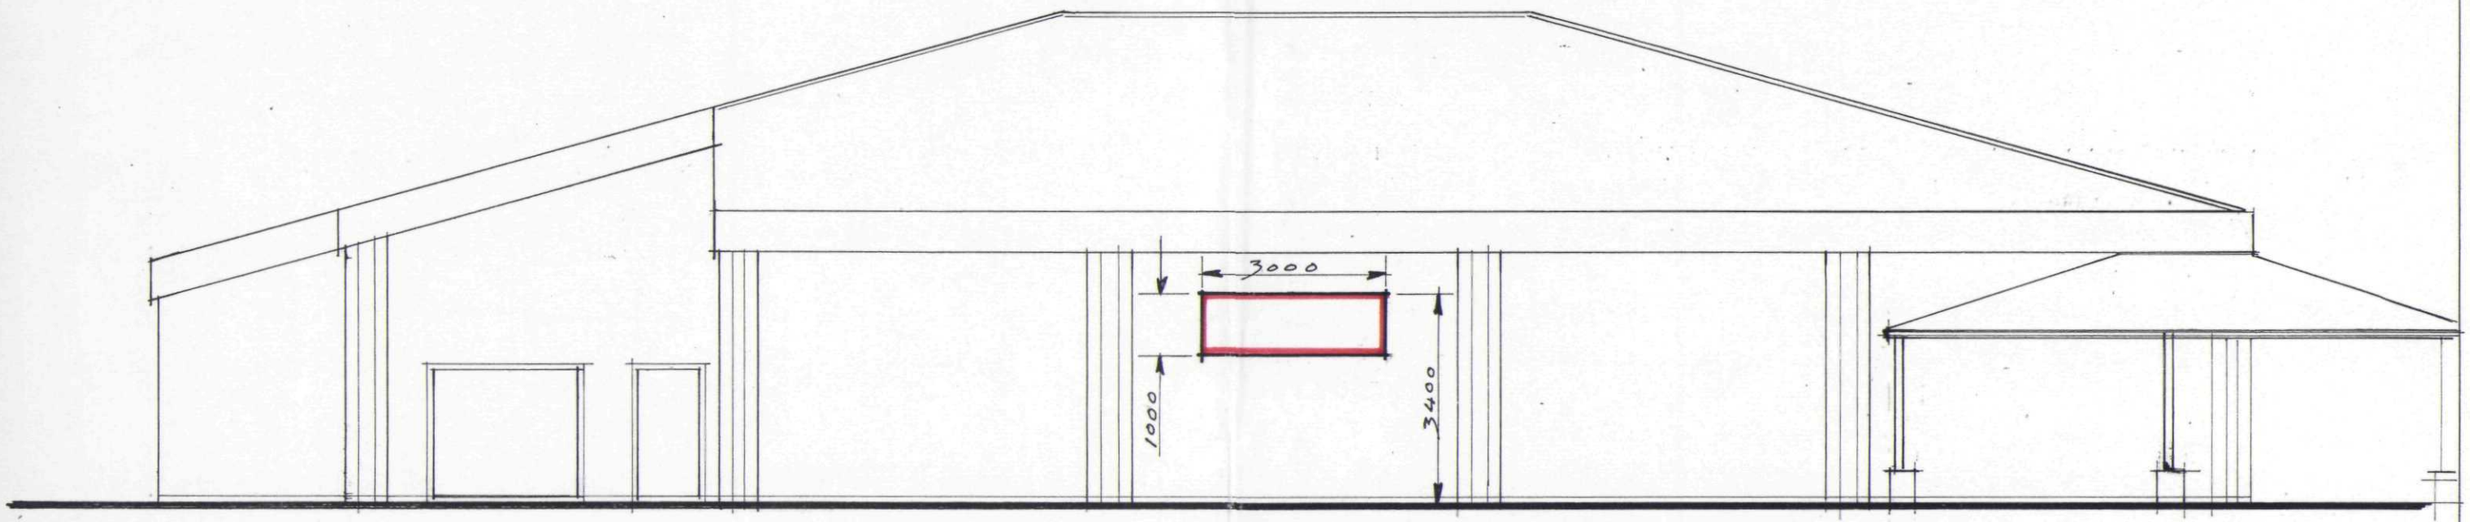

SIGN D

WEST ELEVATION

SUPERSEDED

SHDC
Planning & Development
30 DEC 2004
Ref: 1691/04

SUPERSEDED

ELEVATION AS PROPOSED

PROPOSED ALTERATIONS TO SHOP @
BOSTON ROAD, HOLBEACH, FOR W. BOYES & C° LTD

Date Drawn DEC 04 | Scale 1:100
Drawing Number 2004/165/6

R Peter Belt Dipl. Arch. R.I.B.A
Chartered Architect
Wellington House
1 Wellington Road
Bridlington YO15 2BA
Telephone 01262 605965
Fax 01262 672096