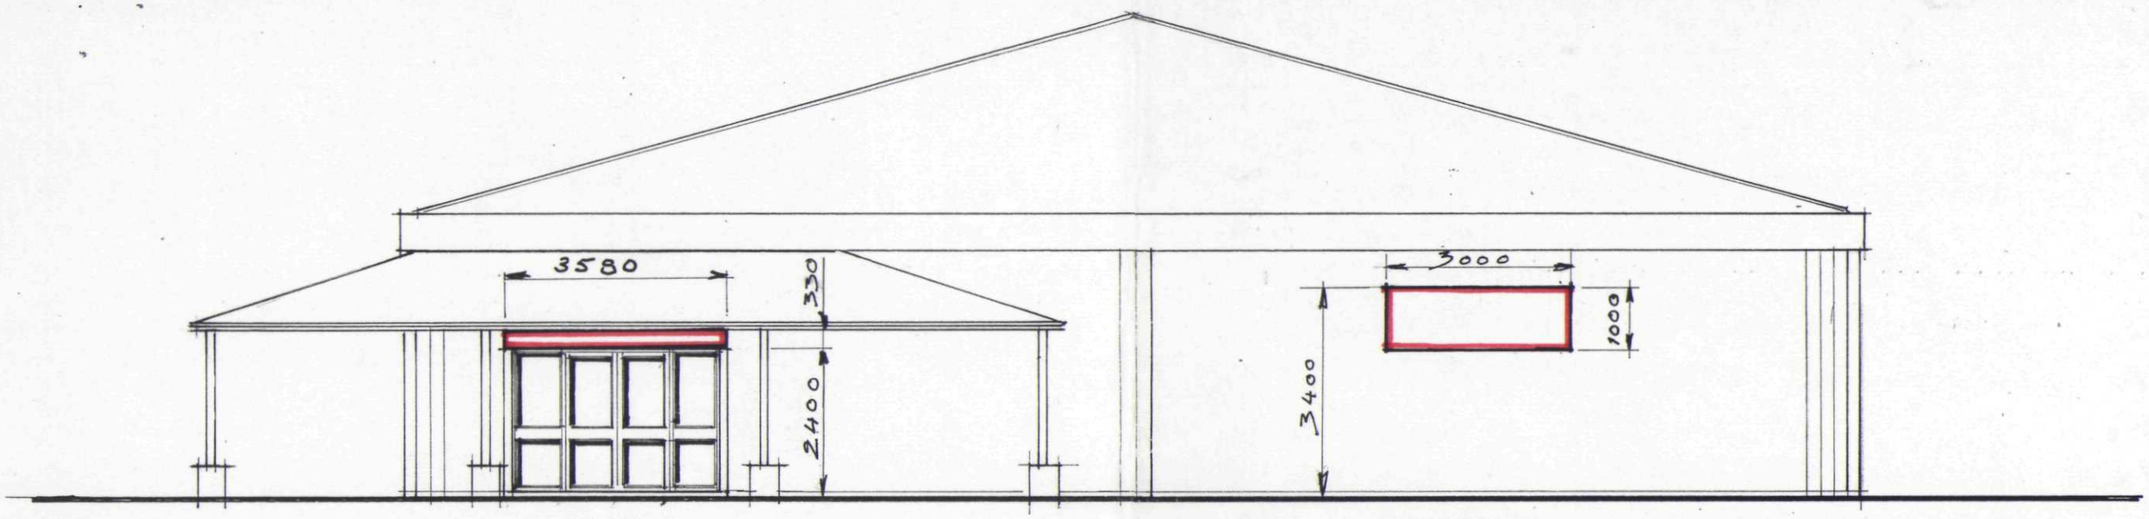

SIGN C

SIGN B

SOUTH ELEVATION.

SUPERSEDED

SHDC
Planning & Development
30 DEC 2004
Ref: 1691/04

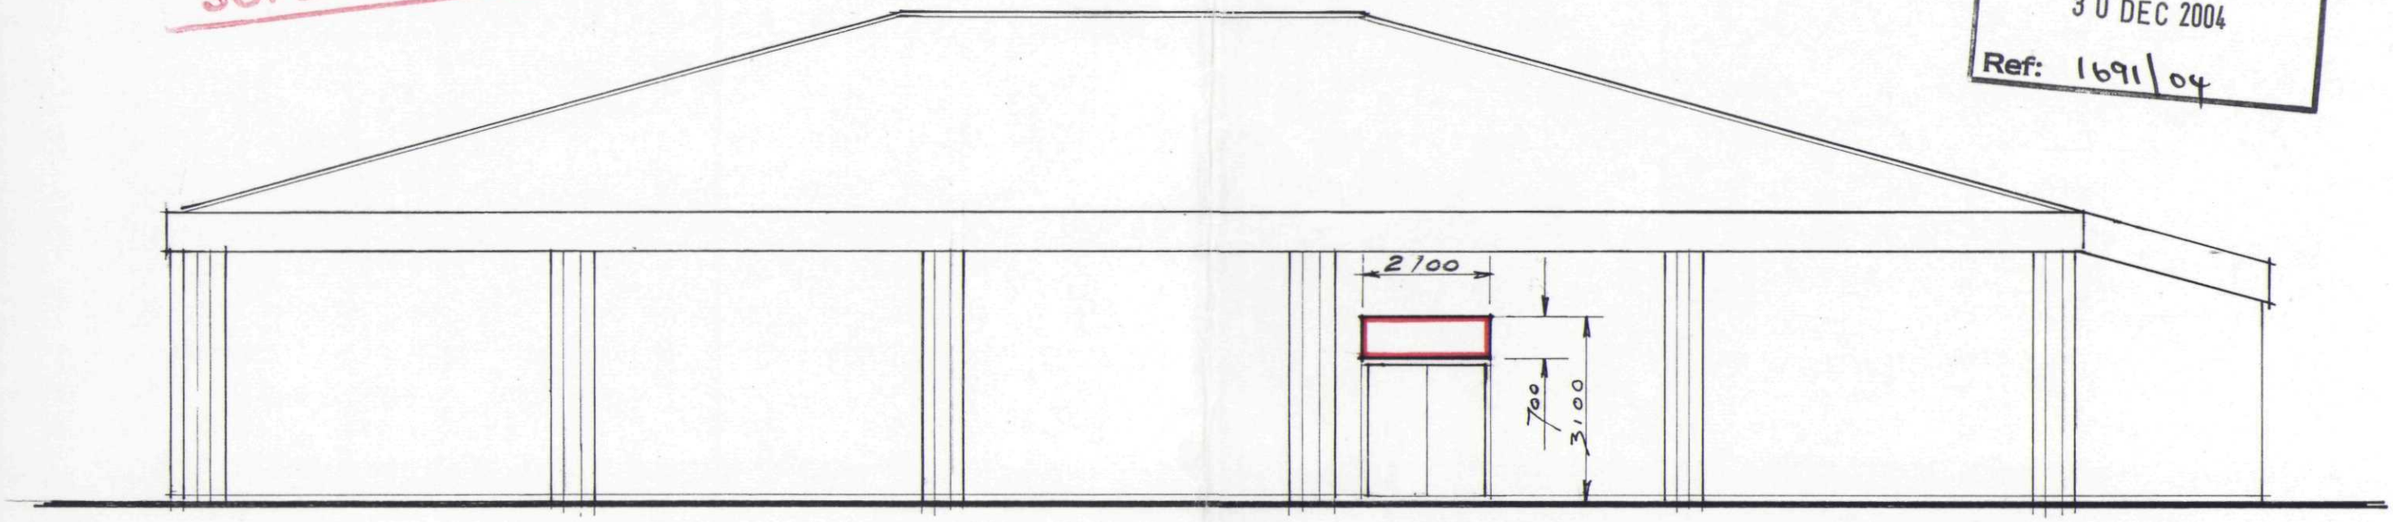

SIGN E

EAST ELEVATION.

SUPERSEDED

ELEVATIONS AS PROPOSED

PROPOSED ALTERATION TO SHOP @
BOSTON ROAD, HOLBEACH, FOR W. BOYES & Co LTD

Revision

Date Drawn DEC 04 | Scale 1:100

Drawing Number 2004/165/4

R. Peter Belt Dipl . Arch. R.I.B.A
Chartered Architect
Wellington House
1 Wellington Road
Bridlington YO15 2BA
Telephone 01262 605965
Fax 01262 672096