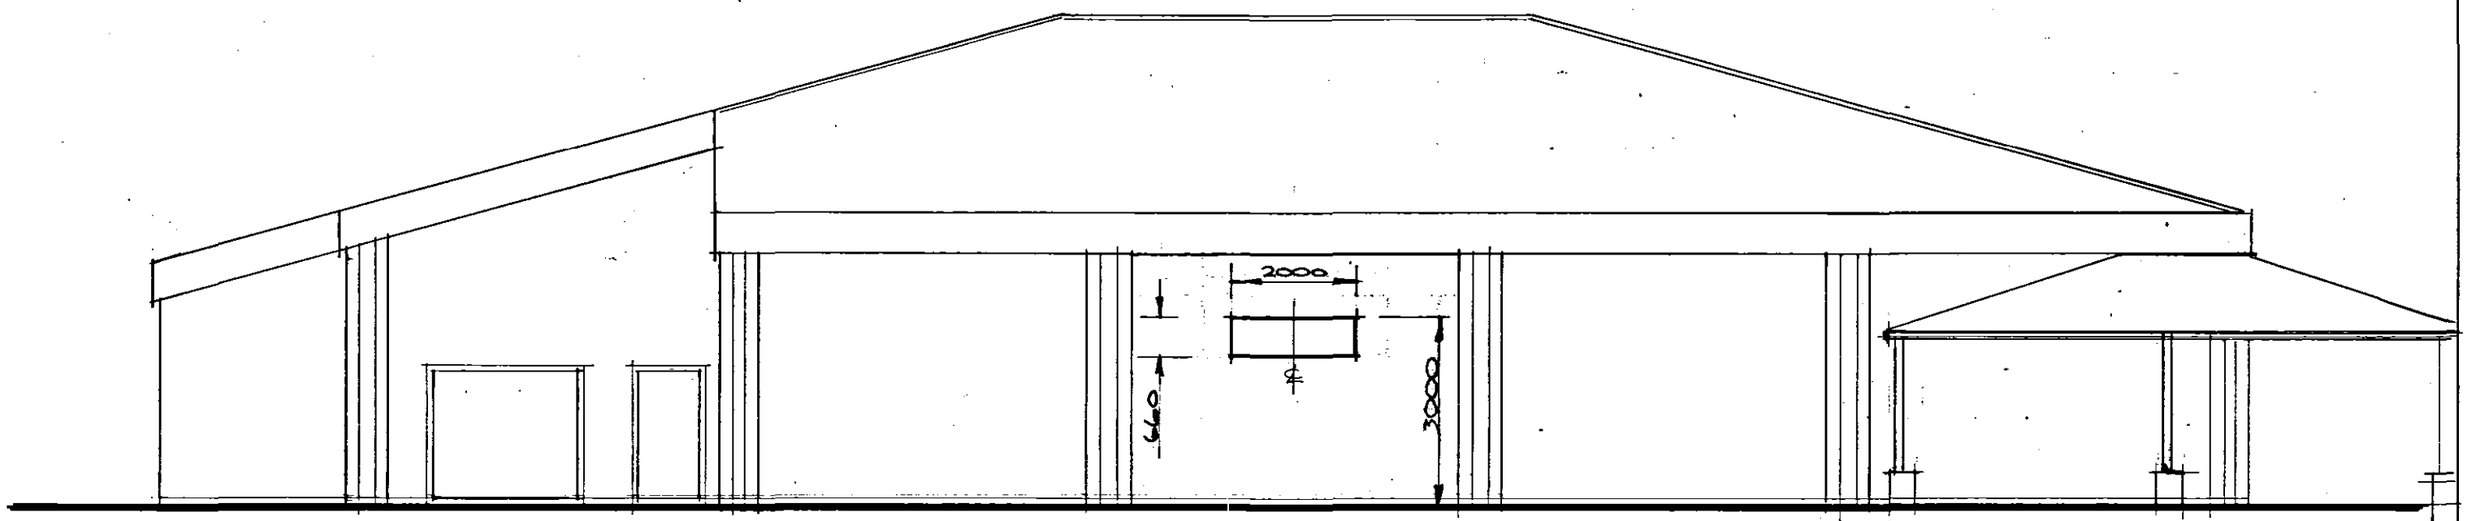

SIGN D

WEST ELEVATION

AMENDED PLAN

AM N
Re A1.

SHDC
Planning & Development
17 FEB 2005
Ref: 1691/04

ELEVATION AS PROPOSED

PROPOSED ALTERATIONS TO SHOP @
BOSTON ROAD, HOLBEACH, FOR W. BOYES & C° LTD

A- Reduce size of sign D - 16.2.05

Date Drawn DEC 04 | Scale 1:100

Drawing Number 2004/165/6A

R Peter Belt Dipl. Arch. R.I.B.A
Chartered Architect
Wellington House
1 Wellington Road
Bridlington YO15 2BA
Telephone 01262 605965
Fax 01262 672096