AMENDED PLAN

Ref A1

SHDC
Planning & Development
17 FEB 2005
Ref: 1691/04

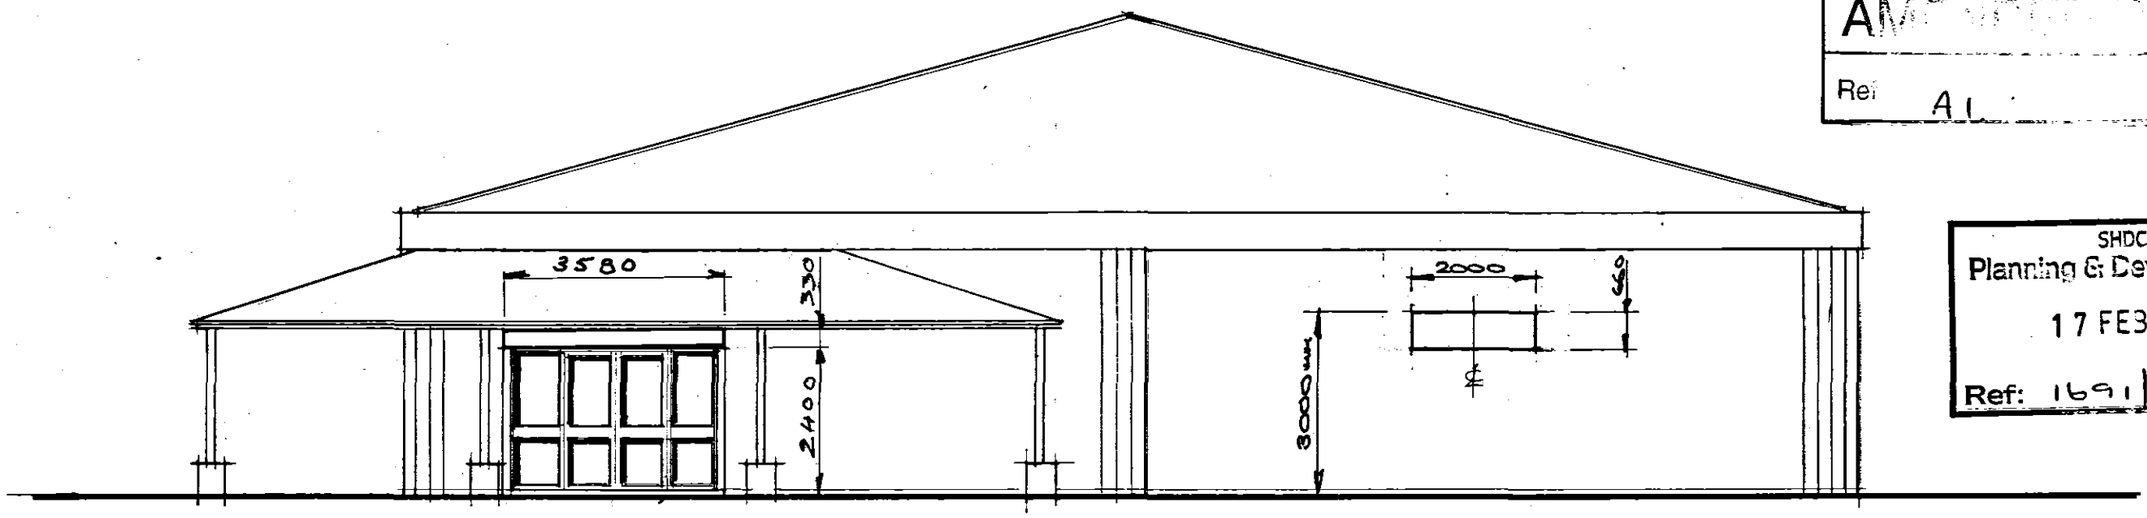

SIGN C

SIGN B

SOUTH ELEVATION.

DETERMINED PLAN

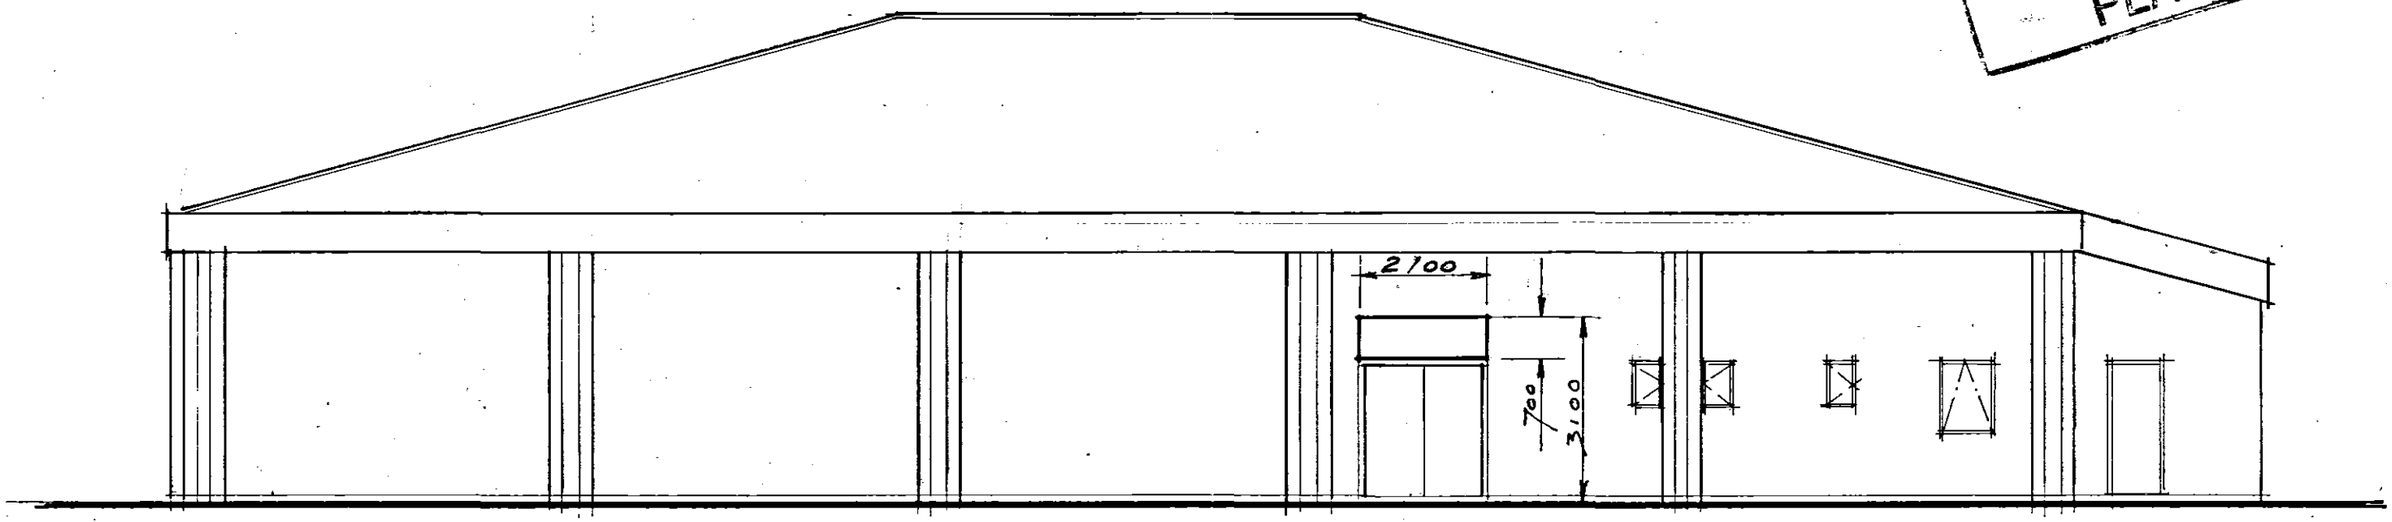

SIGN E

EAST ELEVATION.

ELEVATIONS AS PROPOSED

PROPOSED ALTERATION TO SHOP @
BOSTON ROAD, HOLBEACH, FOR W. BOYES & CO LTD

Revision A- Show existing windows - 12/04
B- Reduce size of sign B - 14/2/05

Date Drawn DEC 04 | Scale 1:100

Drawing Number 2004/165/4B

R. Peter Belt Dipl. Arch. R.I.B.A
Chartered Architect
Wellington House
1 Wellington Road
Bridlington YO15 2BA
Telephone 01262 605965
Fax 01262 672096