
NOTES
CONTRACTOR TO CHECK ALL DIMENSIONS ON SITE
DO NOT SCALE

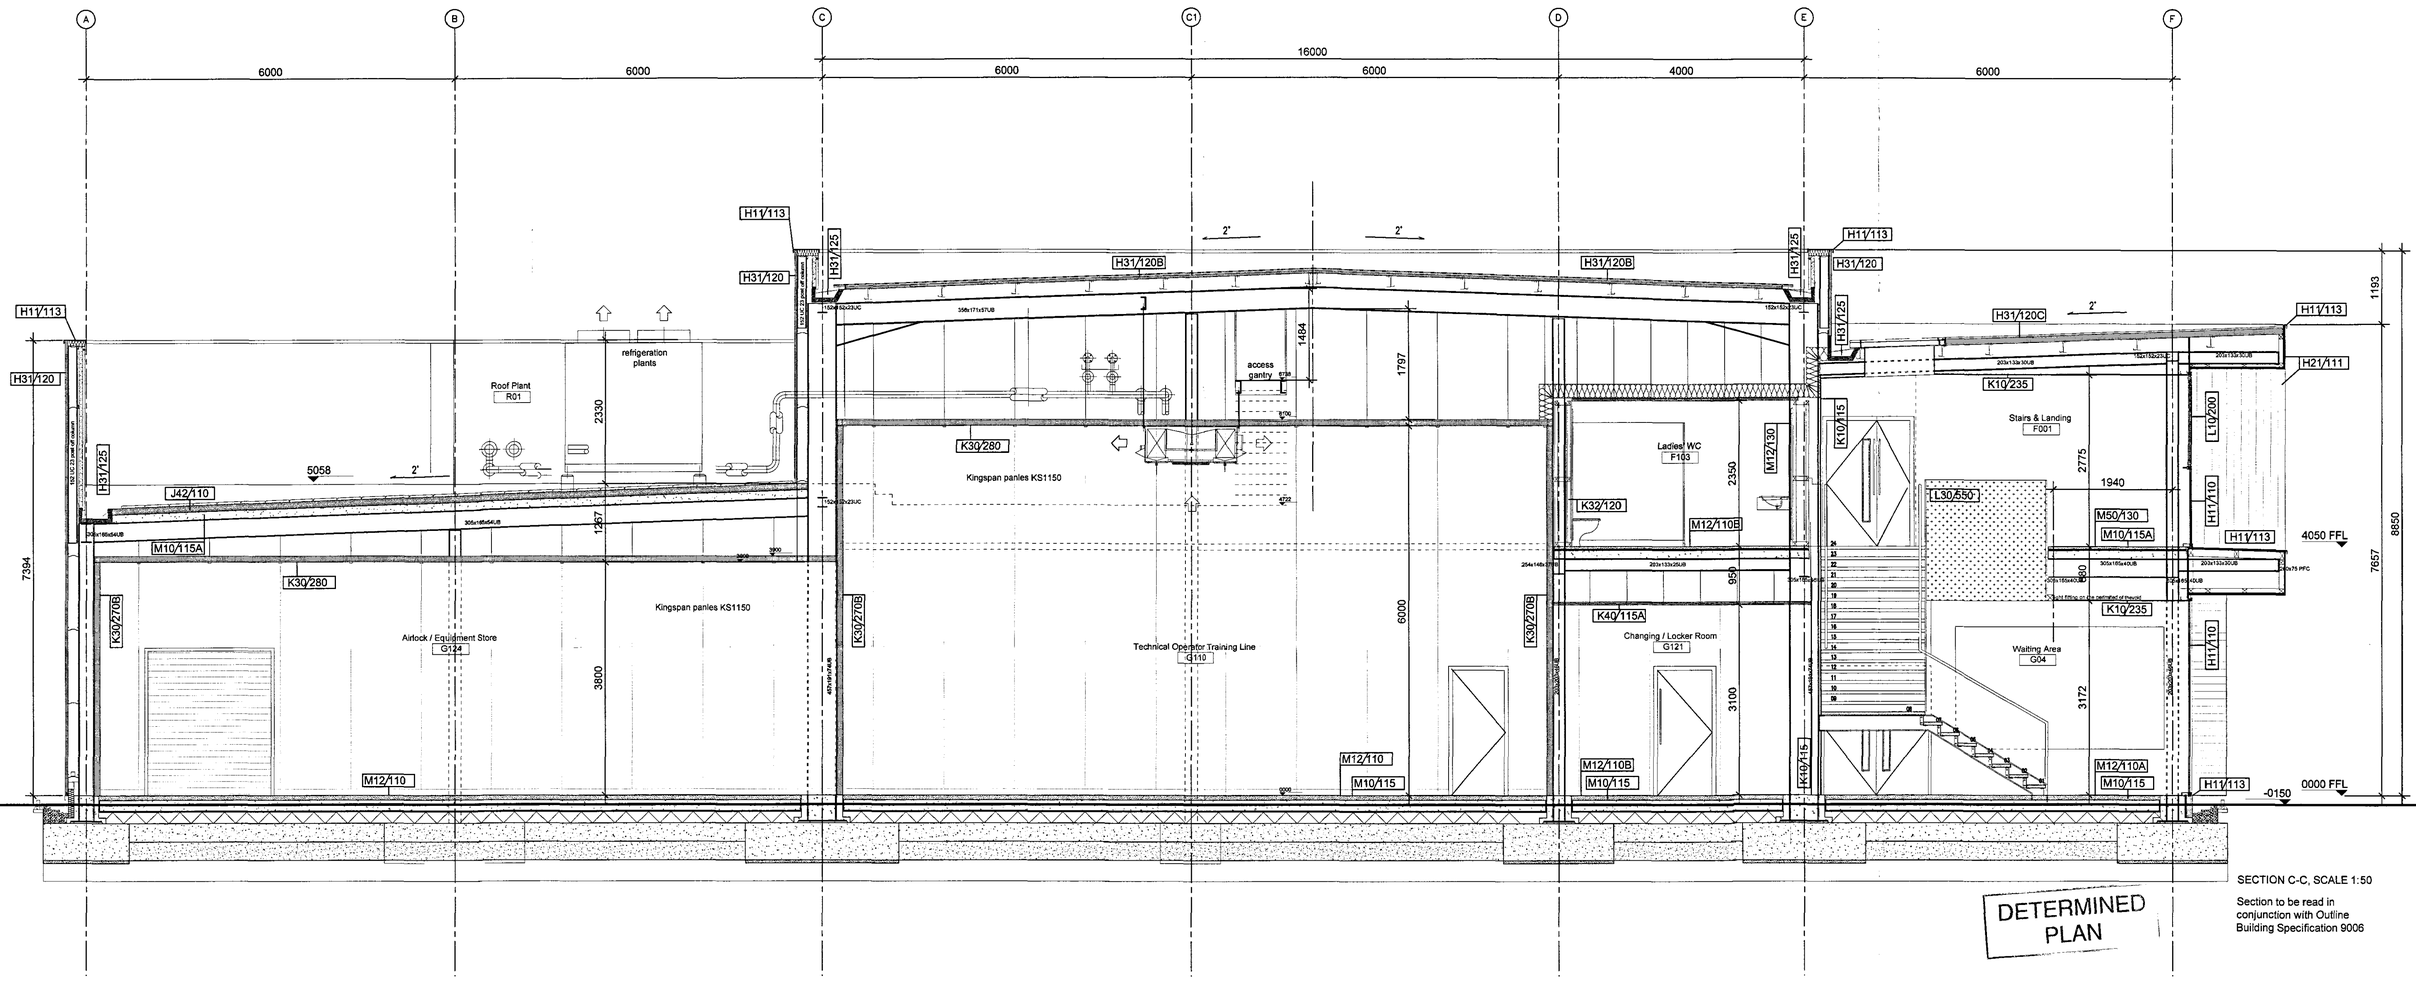

SECTION C-C, SCALE 1:50

Section to be read in conjunction with Outline Building Specification 9006

DETERMINED PLAN

SHDC
PLANNING & DEVELOPMENT
13 DEC 2006
Ref. 1723/06

Rev	Description	Date	Drwn
B	Foundations amended, spec ref. added	15.11.06	ks
A	General amendments	23.10.06	ks

UNIVERSITY OF LINCOLN

UL Architects
PLANNING & DEVELOPMENT DIVISION
ESTATES AND FACILITIES
SERVICE BUILDING
BRAYFORD POOL
LINCOLN, LN6 7TS
TEL: 01522 886749 FAX:01522 886247

PROJECT.	**Holbeach Development Phase 2**
No.	**442**
DWG TITLE.	**Proposed Section C-C**
DWG No.	**2003**
REV	**B**
DRWN BY.	**ks**
CHECKED BY.	
SCALE. A1@	**1:50**
DATE	**26/09/06**