
NOTES

CONTRACTOR TO CHECK ALL DIMENSIONS ON SITE
DO NOT SCALE

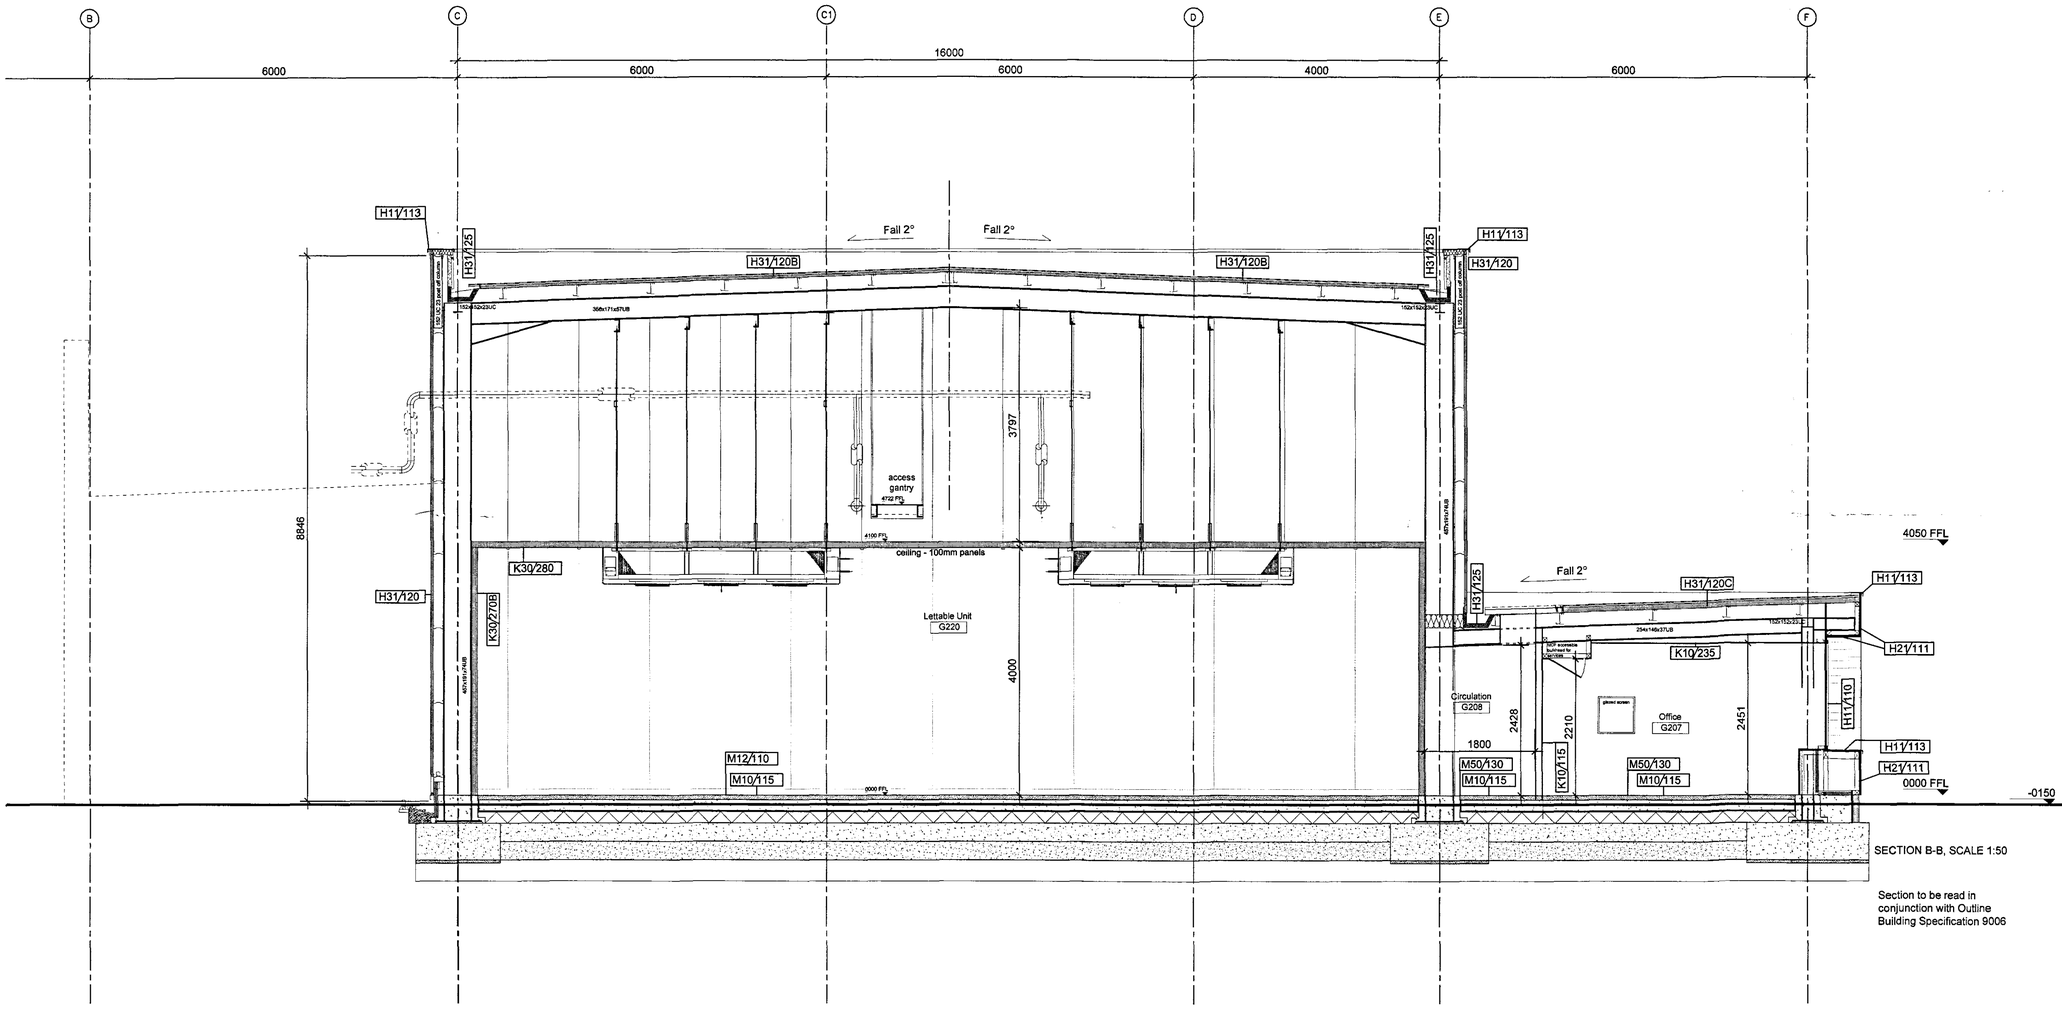

SECTION B-B, SCALE 1:50

Section to be read in conjunction with Outline Building Specification 9006

SHDC
PLANNING & DEVELOPMENT
13 DEC 2006
Ref. 1723/06

DETERMINED PLAN

Rev	Description	Date	Drwn
B	Foundations amended, spec ref. added	15.11.06	ks
A	Ceiling level amended	23.10.06	ks

UNIVERSITY OF LINCOLN

UL | Architects
PLANNING & DEVELOPMENT DIVISION
ESTATES AND FACILITIES
SERVICE BUILDING
BRAYFORD POOL
LINCOLN, LN6 7TS
TEL: 01522 886749 FAX:01522 886247

PROJECT.	**Holbeach Development Phase 2**
No.	**442**
DWG TITLE.	**Proposed Section B-B**
DWG No.	**2002**
REV	**B**
DRWN BY.	**ks**
CHECKED BY.	
SCALE.	**A1@ 1:50**
DATE	**26/09/06**