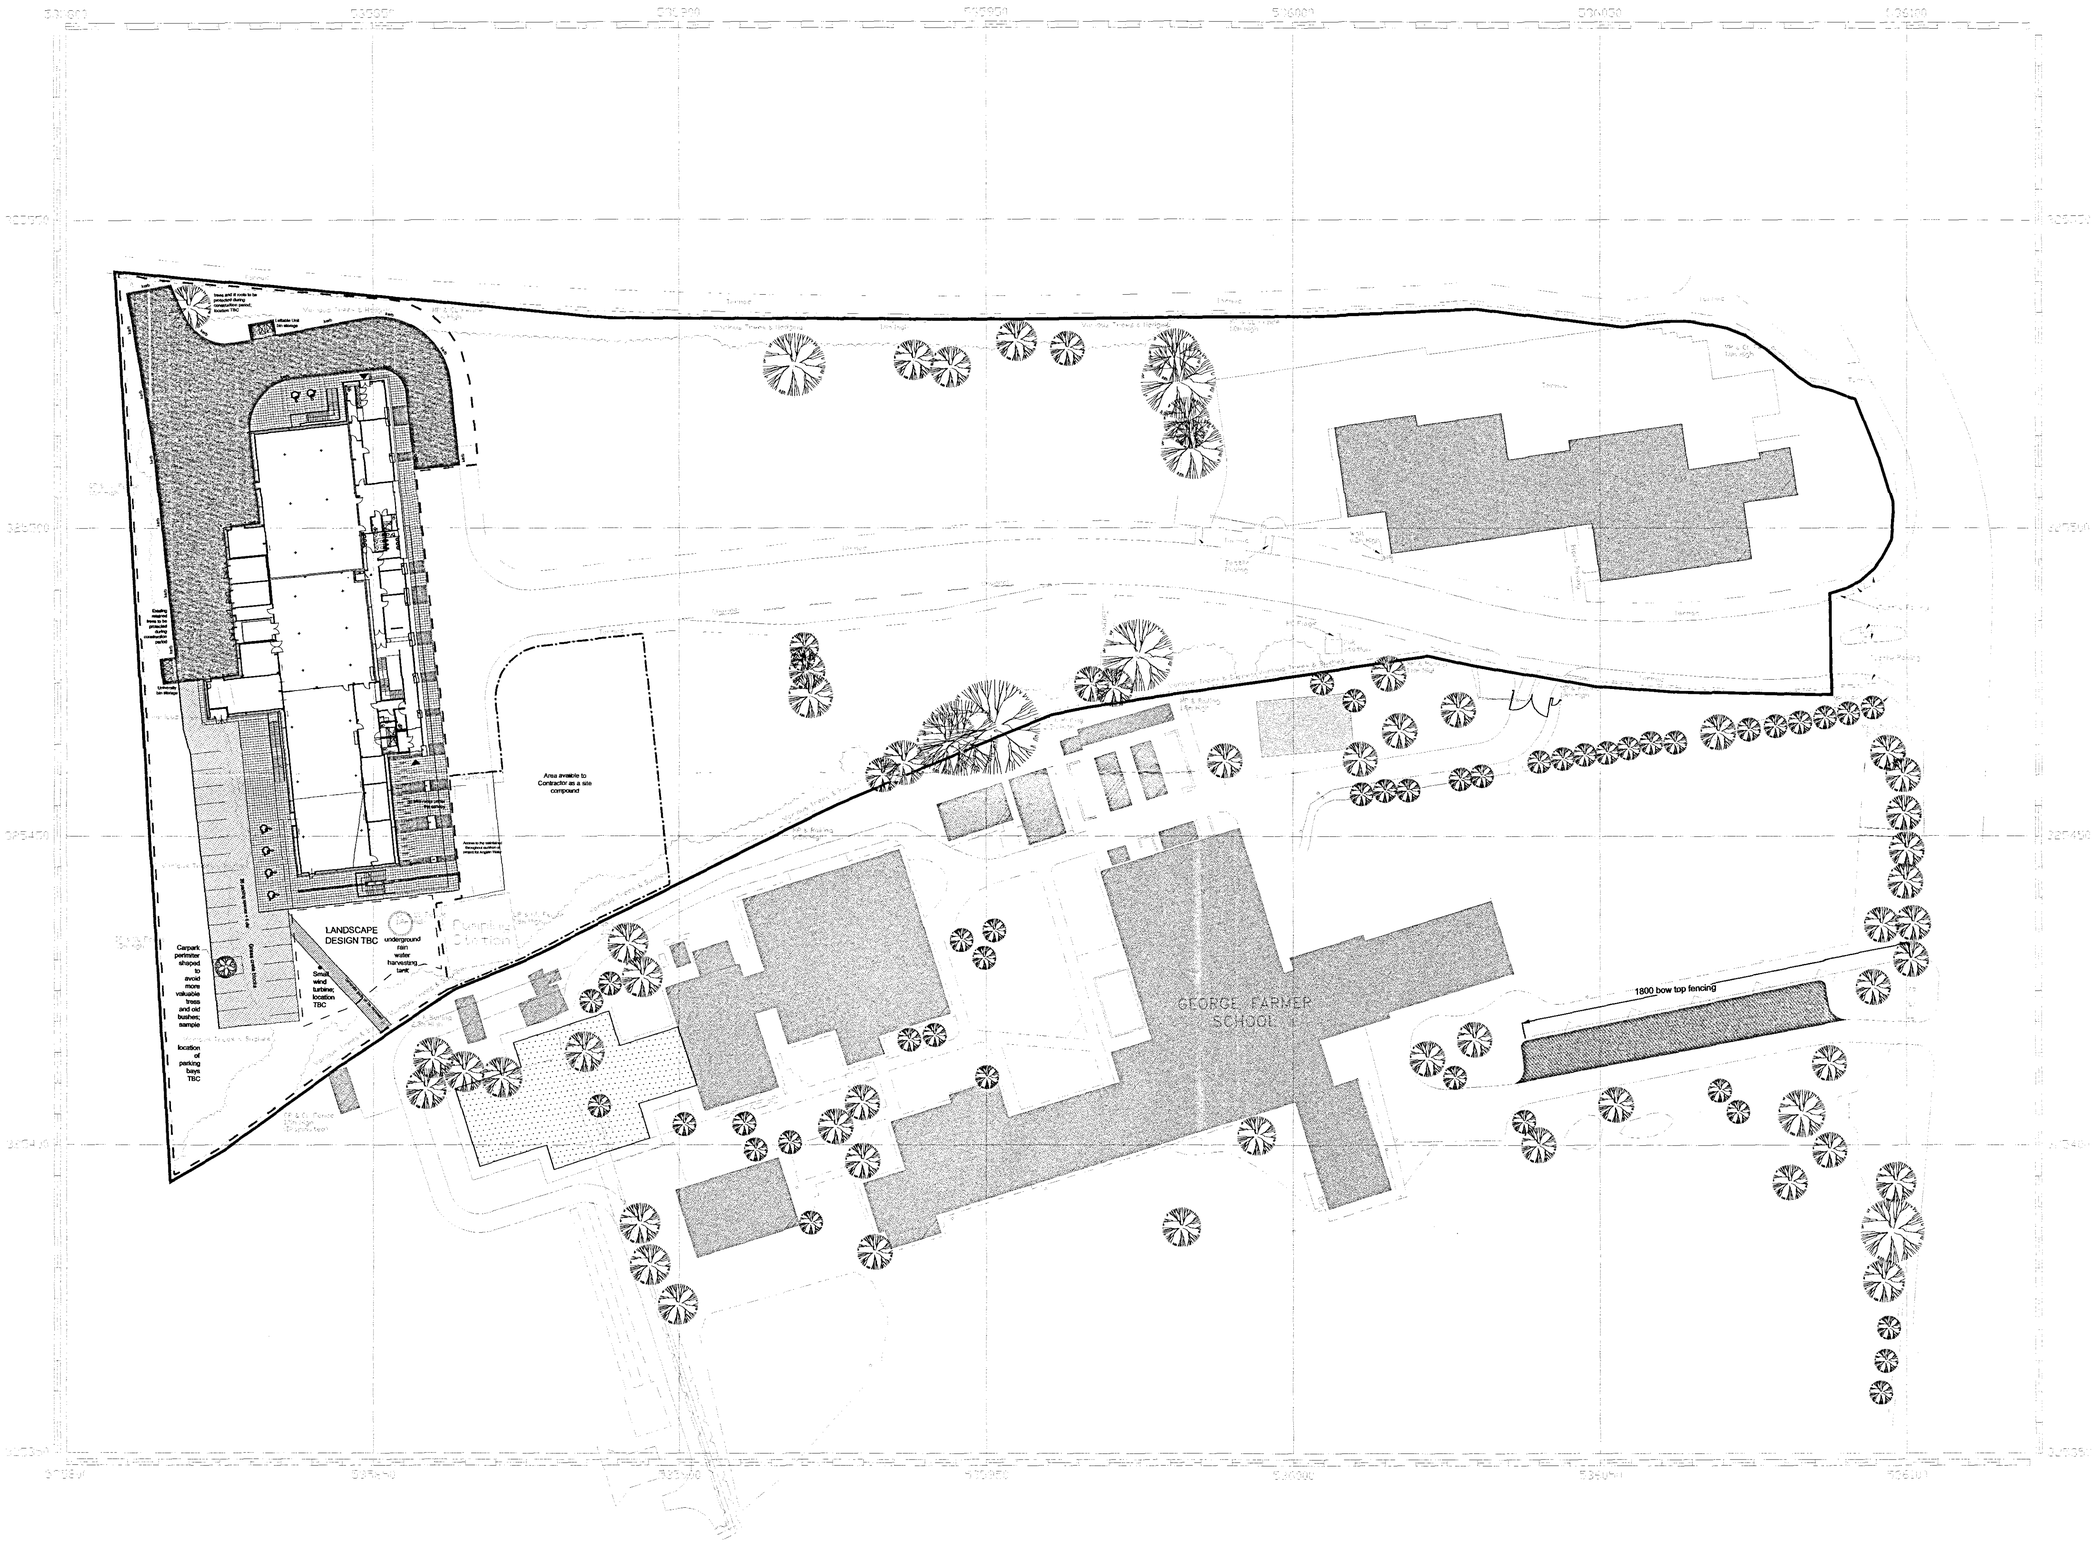


NOTES

CONTRACTOR TO CHECK ALL DIMENSIONS ON SITE
DO NOT SCALE

N

Development Site boundary

Ownership boundary

DETERMINED PLAN

SHDC
PLANNING & DEVELOPMENT
18 DEC 2006
Ref. 1723/06

Rev	Description	Date	Drwn
B	Building plan amended, external works added	15/11/06	ks
A	Grass crete blocks introduced	28/09/06	ks

UNIVERSITY OF LINCOLN

UL Architects
PLANNING & DEVELOPMENT DIVISION
ESTATES AND FACILITIES
SERVICE BUILDING
BRAYFORD POOL
LINCOLN, LN6 7TS
TEL: 01522 886749 FAX:01522 886247

PROJECT.	**Holbeach Development Phase 2**
No.	**442**
DWG TITLE.	**Proposed site location plan**
DWG No.	**1010**
REV	**B**
DRWN BY.	**ks**
CHECKED BY.	
SCALE.	**A1@ 1:500**
DATE	**26/09/06**