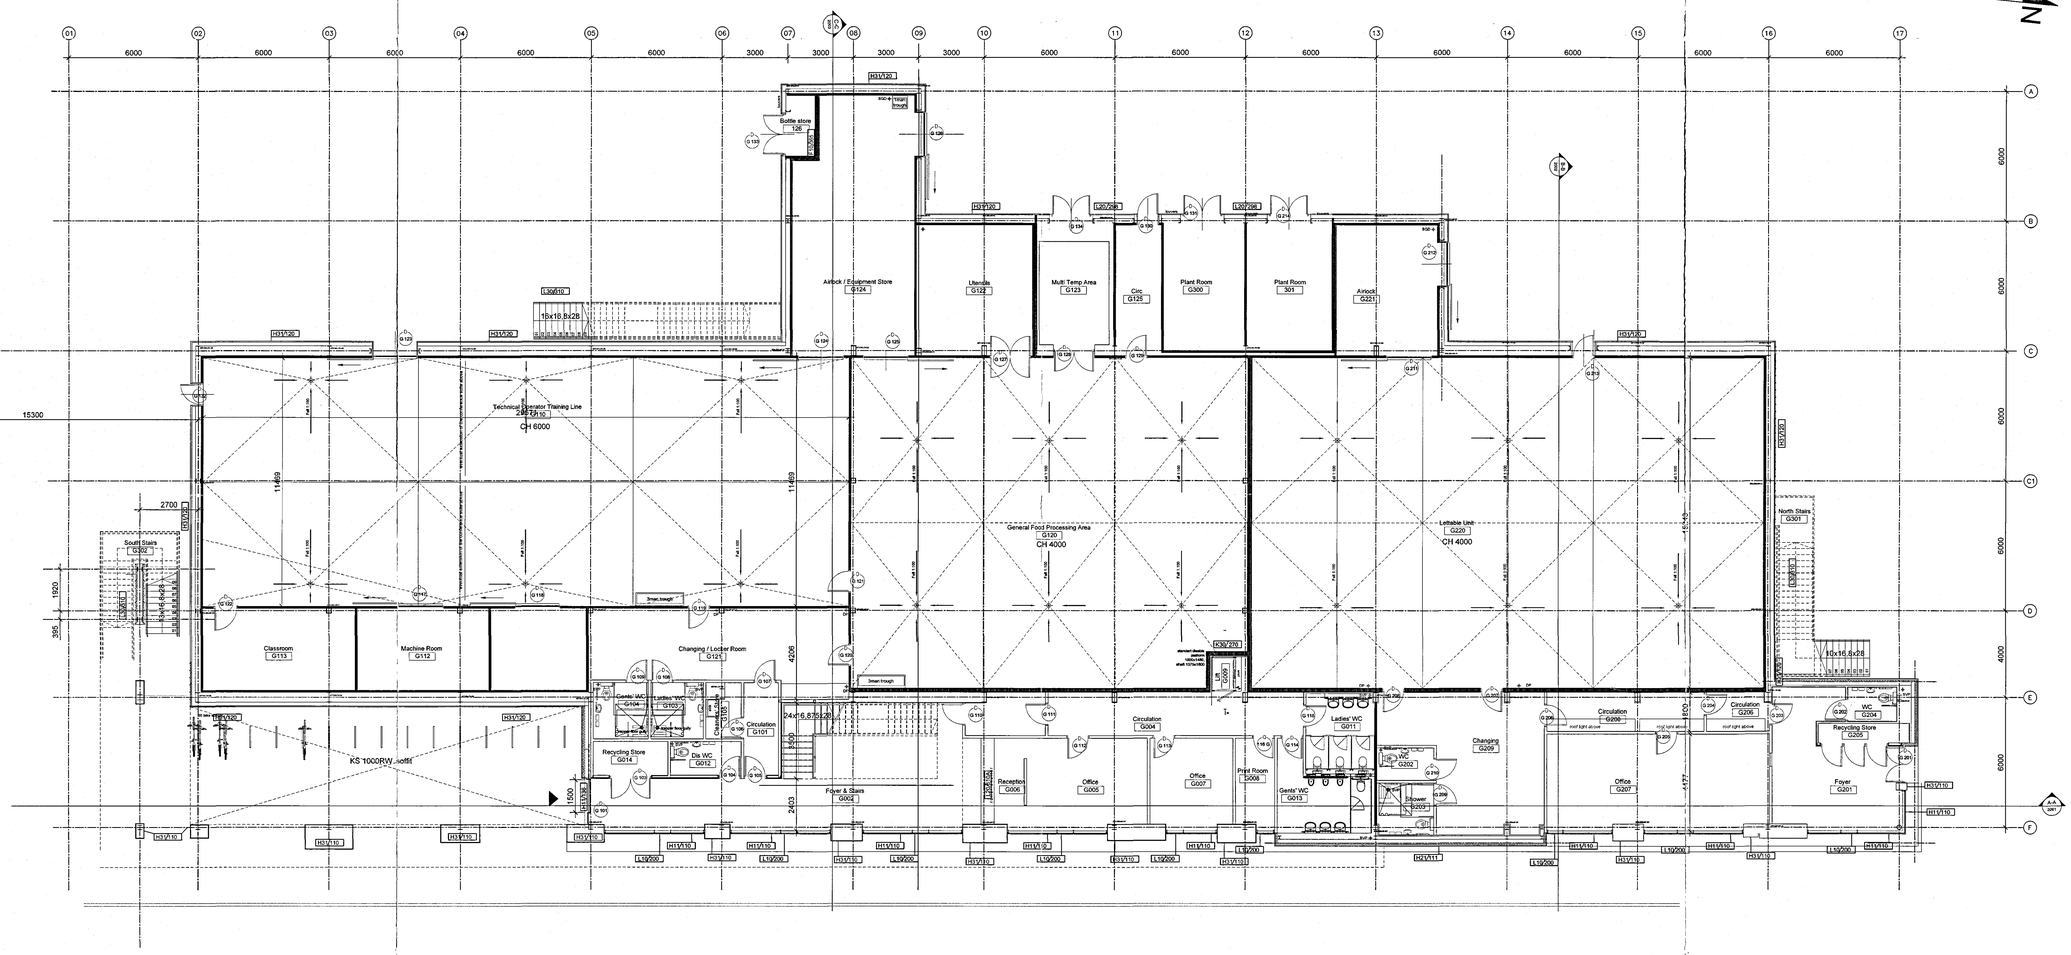
NOTES

CONTRACTOR TO CHECK ALL DIMENSIONS ON SITE
DO NOT SCALE


Small wind turbine; location TBC
15300
1680
Technical Elevator Training Line
CH 6000
General Food Processing Area
G120
CH 4000
Lettable Unit
G220
CH 4000
Bottle store
126
Airlock / Equipment Store
G124
Utensils
G122
Multi Temp Area
G123
Circ
G125
Plant Room
G300
Plant Room
301
Airlock
G321
South Stairs
G102
North Stairs
G301
Classroom
G113
Machine Room
G112
Changing / Locker Room
G121
Gents' WC
G104
Ladies' WC
G103
Circulation
G101
Recycling Store
G014
Dis WC
G012
Foyer & Stairs
G002
Reception
G006
Office
G005
Office
G007
Print Room
G008
Gents' WC
G013
Ladies' WC
G011
WC
G202
Shower
G203
Changing
G209
Circulation
G004
Circulation
G200
Circulation
G206
Office
G207
WC
G204
Recycling Store
G205
Foyer
G201
KS 1000RW soffit
24x16.875@200
10x16.6x26
3mart trough
3mart trough
Changing Room Ladies WC
Changing Room Gents WC
Changing Room Disabled WC
Changing Room Shower
Changing Room Changing Area
Changing Room Changing Area
Changing Room Changing Area