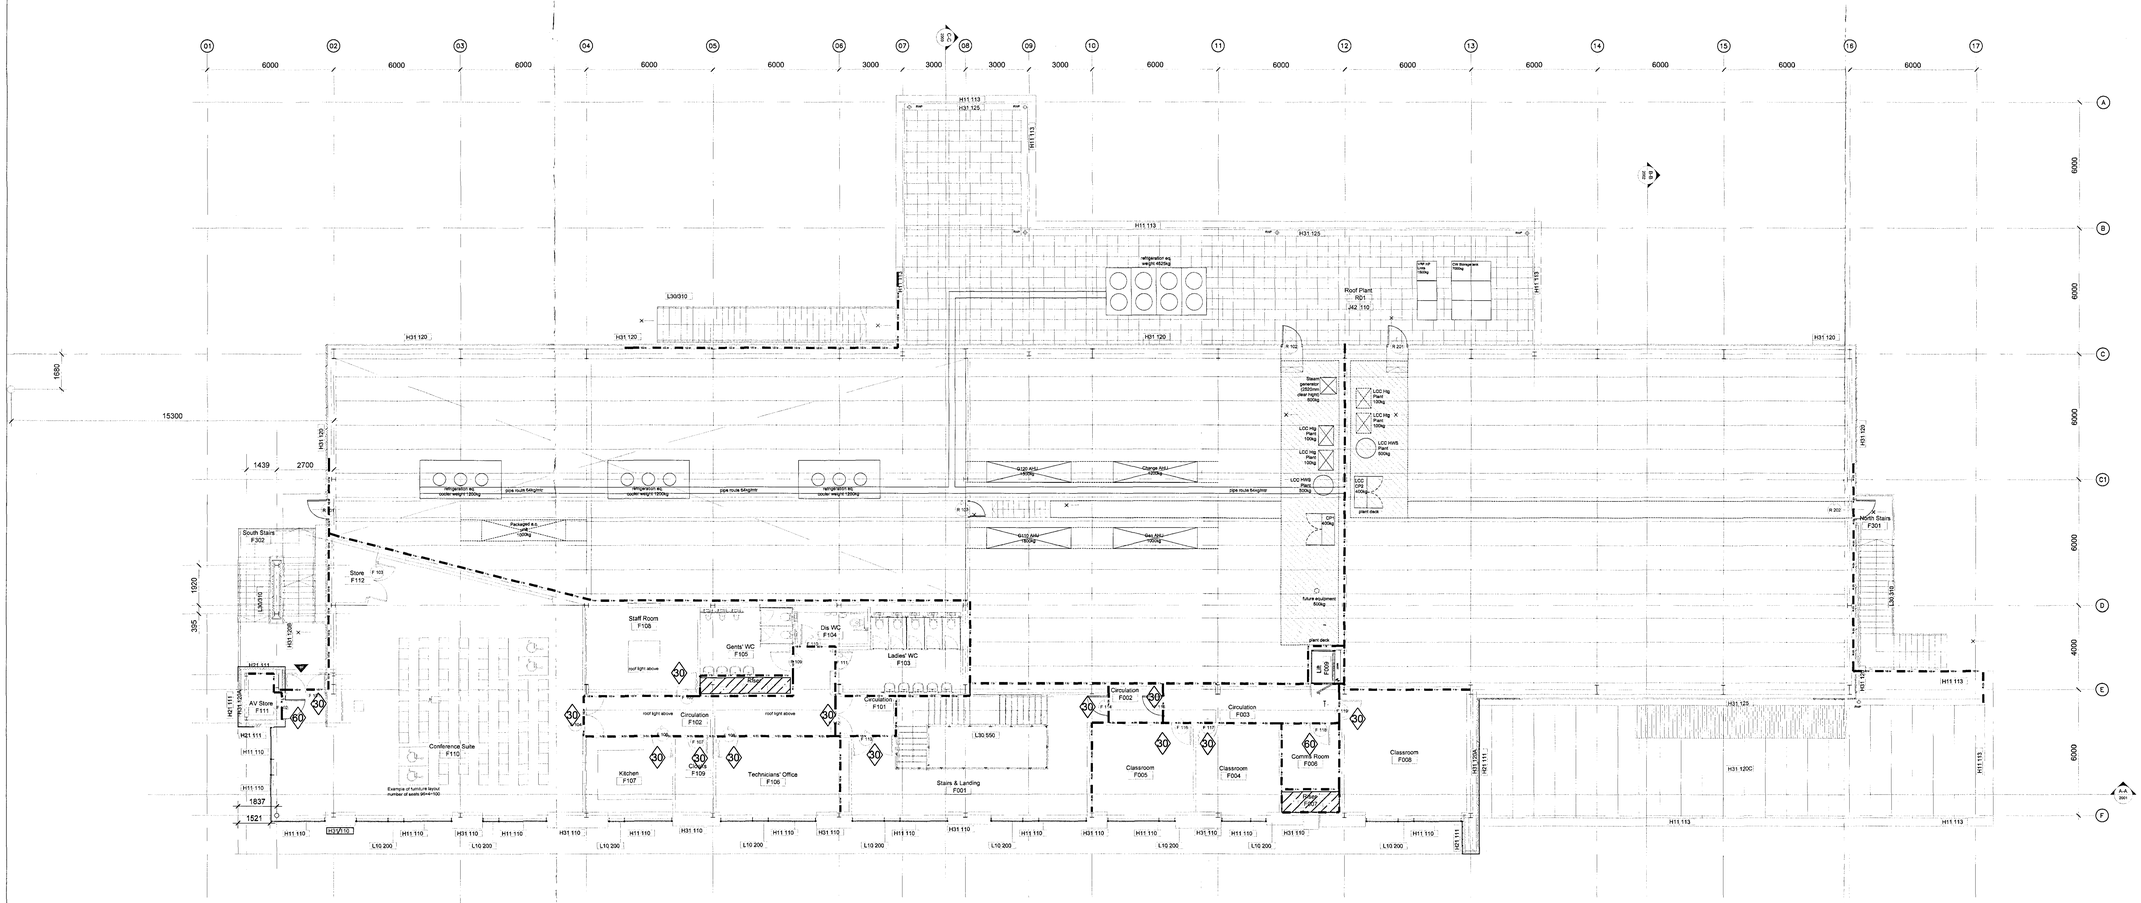

01 02 03 04 05 06 07 08 09 10 11 12 13 14 15 16 17
6000 6000 6000 6000 6000 3000 3000 3000 3000 6000 6000 6000 6000 6000 6000 6000
A B C C1 D E F
6000 6000 6000 6000 4000 6000
15300
1650
1439 2700
1920
395
1837
1521
H11 113
H31 125
H31 120
H11 110
H21 111
H21 110
H31 110
H11 111
H31 120A
H31 120C
H31 120D
H31 120E
L30 910
L30 550
L30 316
L10 200
Roof Plant
R01
refrigerator eq
weight 450kg
Steam generator (2500mm clear height)
600kg
LCC Htg Plant
100kg
LCC HWS Plant
500kg
LCC CPS
400kg
plant deck
CPS
800kg
future equipment
800kg
LIft F009
Packaged A/C unit
1000kg
Gas AHU
1000kg
Change AHU
1000kg
pipe route &height
South Stairs
F302
North Stairs
F301
Store
F112
AV Store
F111
Conference Suite
F110
Example of furniture layout
number of seats (BS4467/2)
Staff Room
F108
Gents' WC
F105
Dis WC
F104
Ladies' WC
F103
roof light above
Circulation
F102
Circulation
F101
Kitchen
F107
Cleaner
F109
Technicians' Office
F106
Stairs & Landing
F001
Circulation
F002
Circulation
F003
Classroom
F005
Classroom
F004
Comms Room
F006
Classroom
F008
Void
Void
Void