

DO NOT SCALE FROM THIS DRAWING, USE ONLY FIGURED DIMENSIONS.

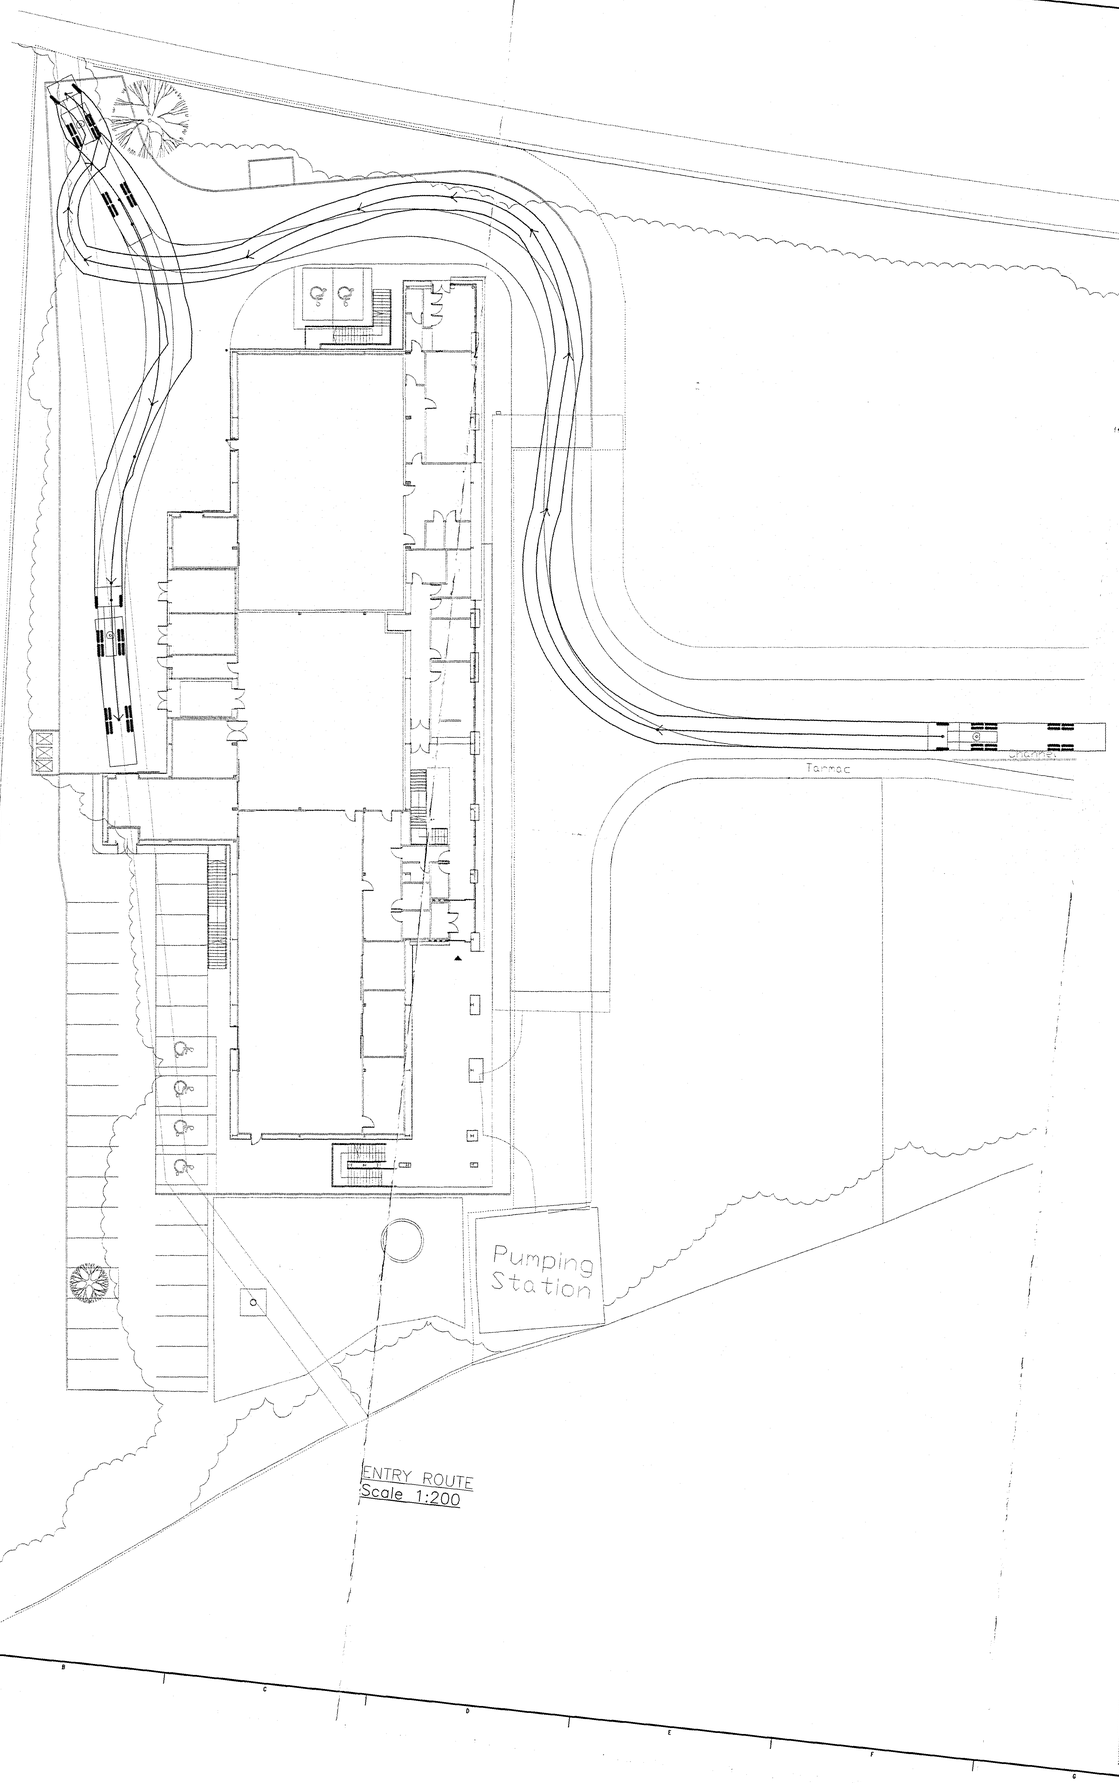

ENTRY ROUTE
Scale 1:200

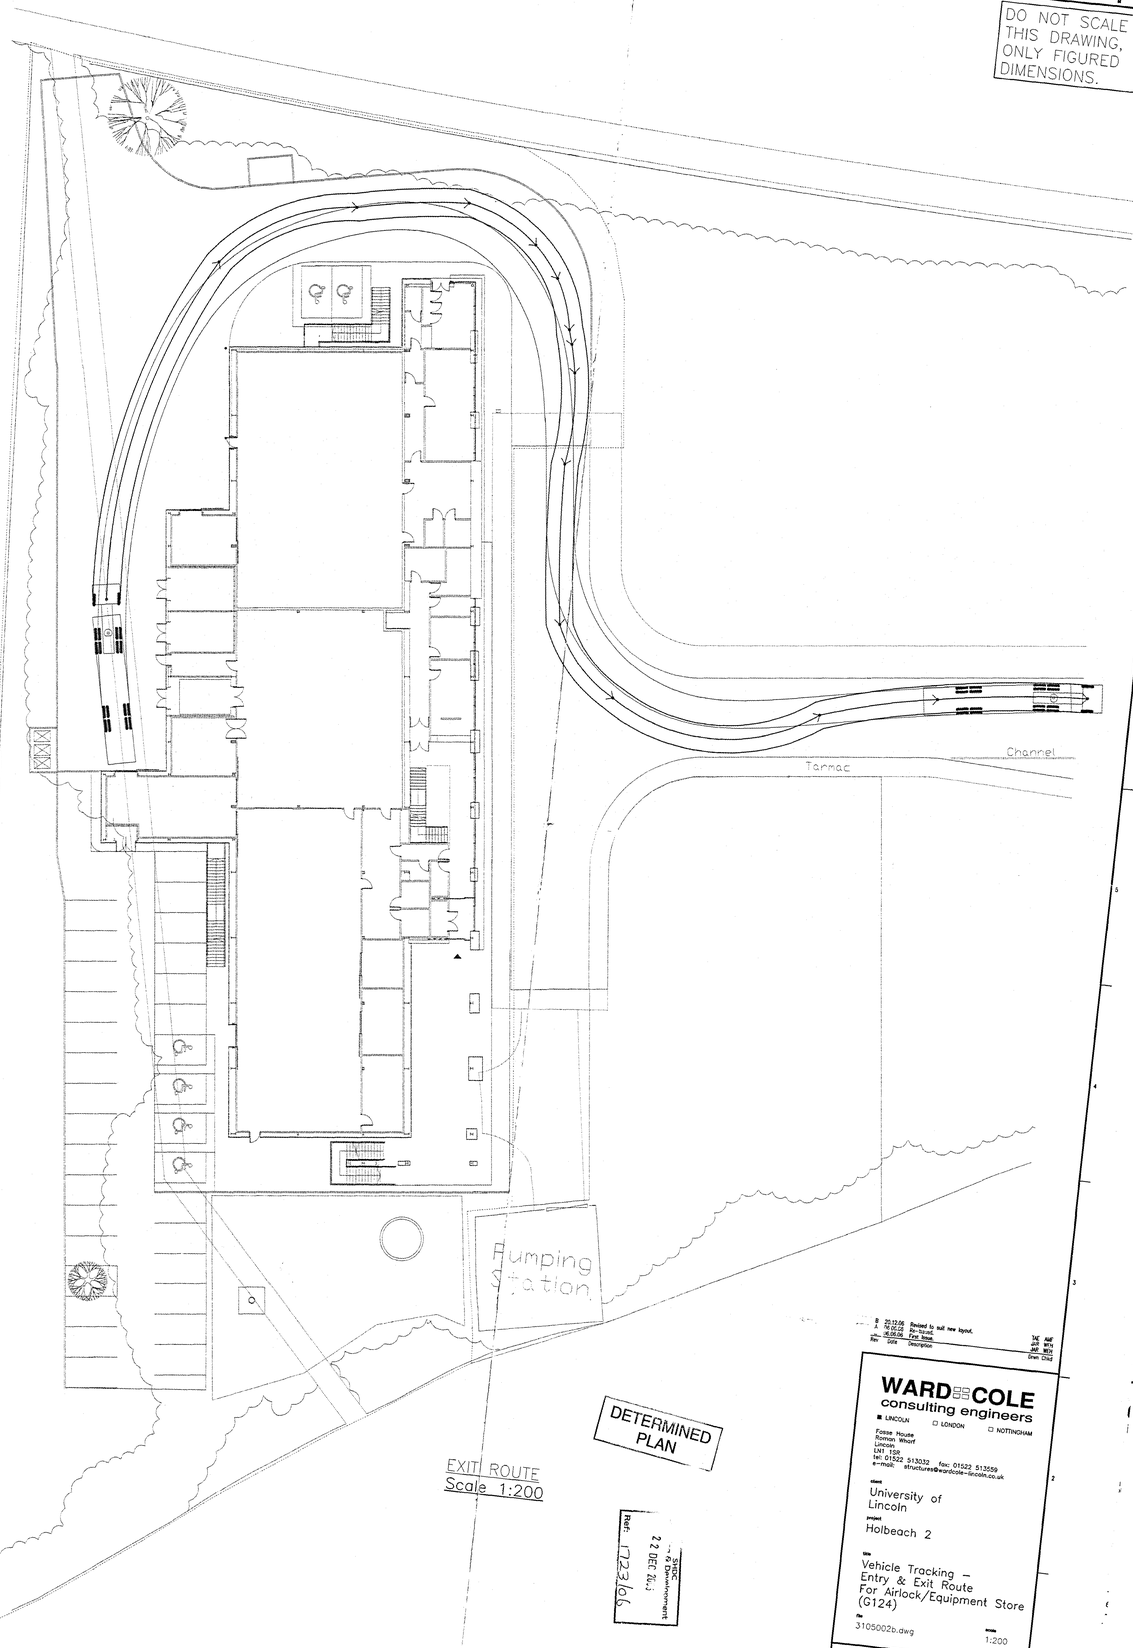

EXIT ROUTE
Scale 1:200

DETERMINED PLAN

SHDC
Development Control
22 DEC 2006
Ref. 123/06

Rev	Date	Description	Drwn	Appd
B	20.12.06	Revised to suit new layout.	WJC	AJW
A	14.12.06	Re-layout.	WJC	AJW
-	6.06.06	First issue.	WJC	AJW

WARD COLE
consulting engineers
■ LINCOLN □ LONDON □ NOTTINGHAM
Fosse House
Bonnon Wharf
Lincoln
LN1 1QR
tel: 01522 513032 fax: 01522 513659
e-mail: structures@wardcole-lincoln.co.uk

client
University of Lincoln

project
Holbeach 2

title
Vehicle Tracking – Entry & Exit Route For Airlock/Equipment Store (G124)

file
3105002b.dwg

scale
1:200