
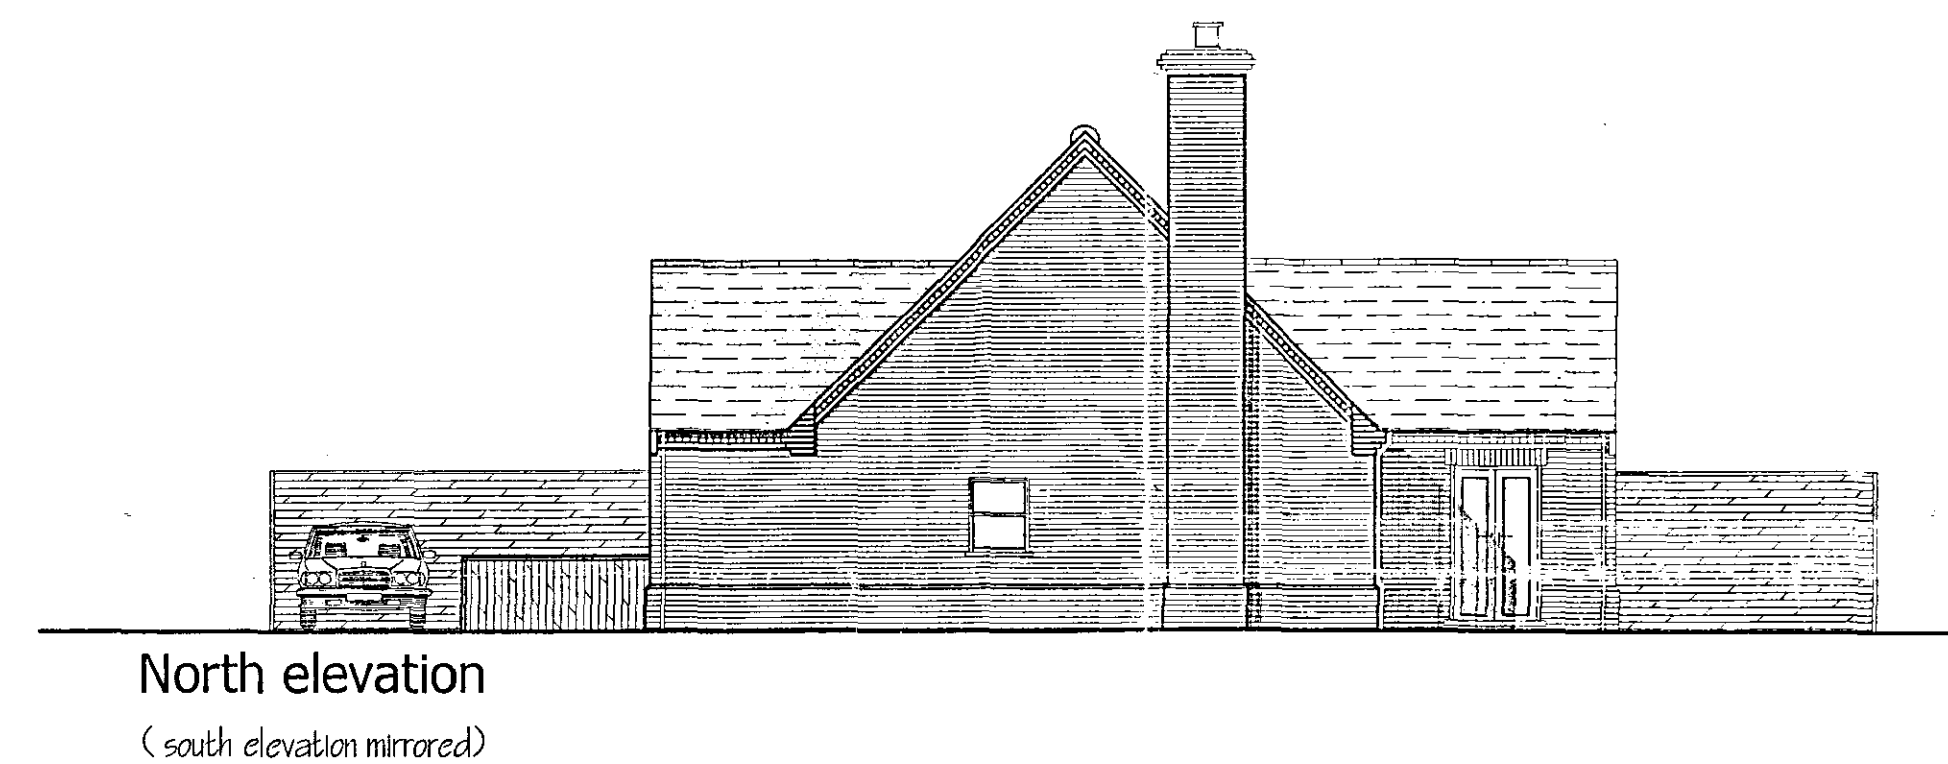
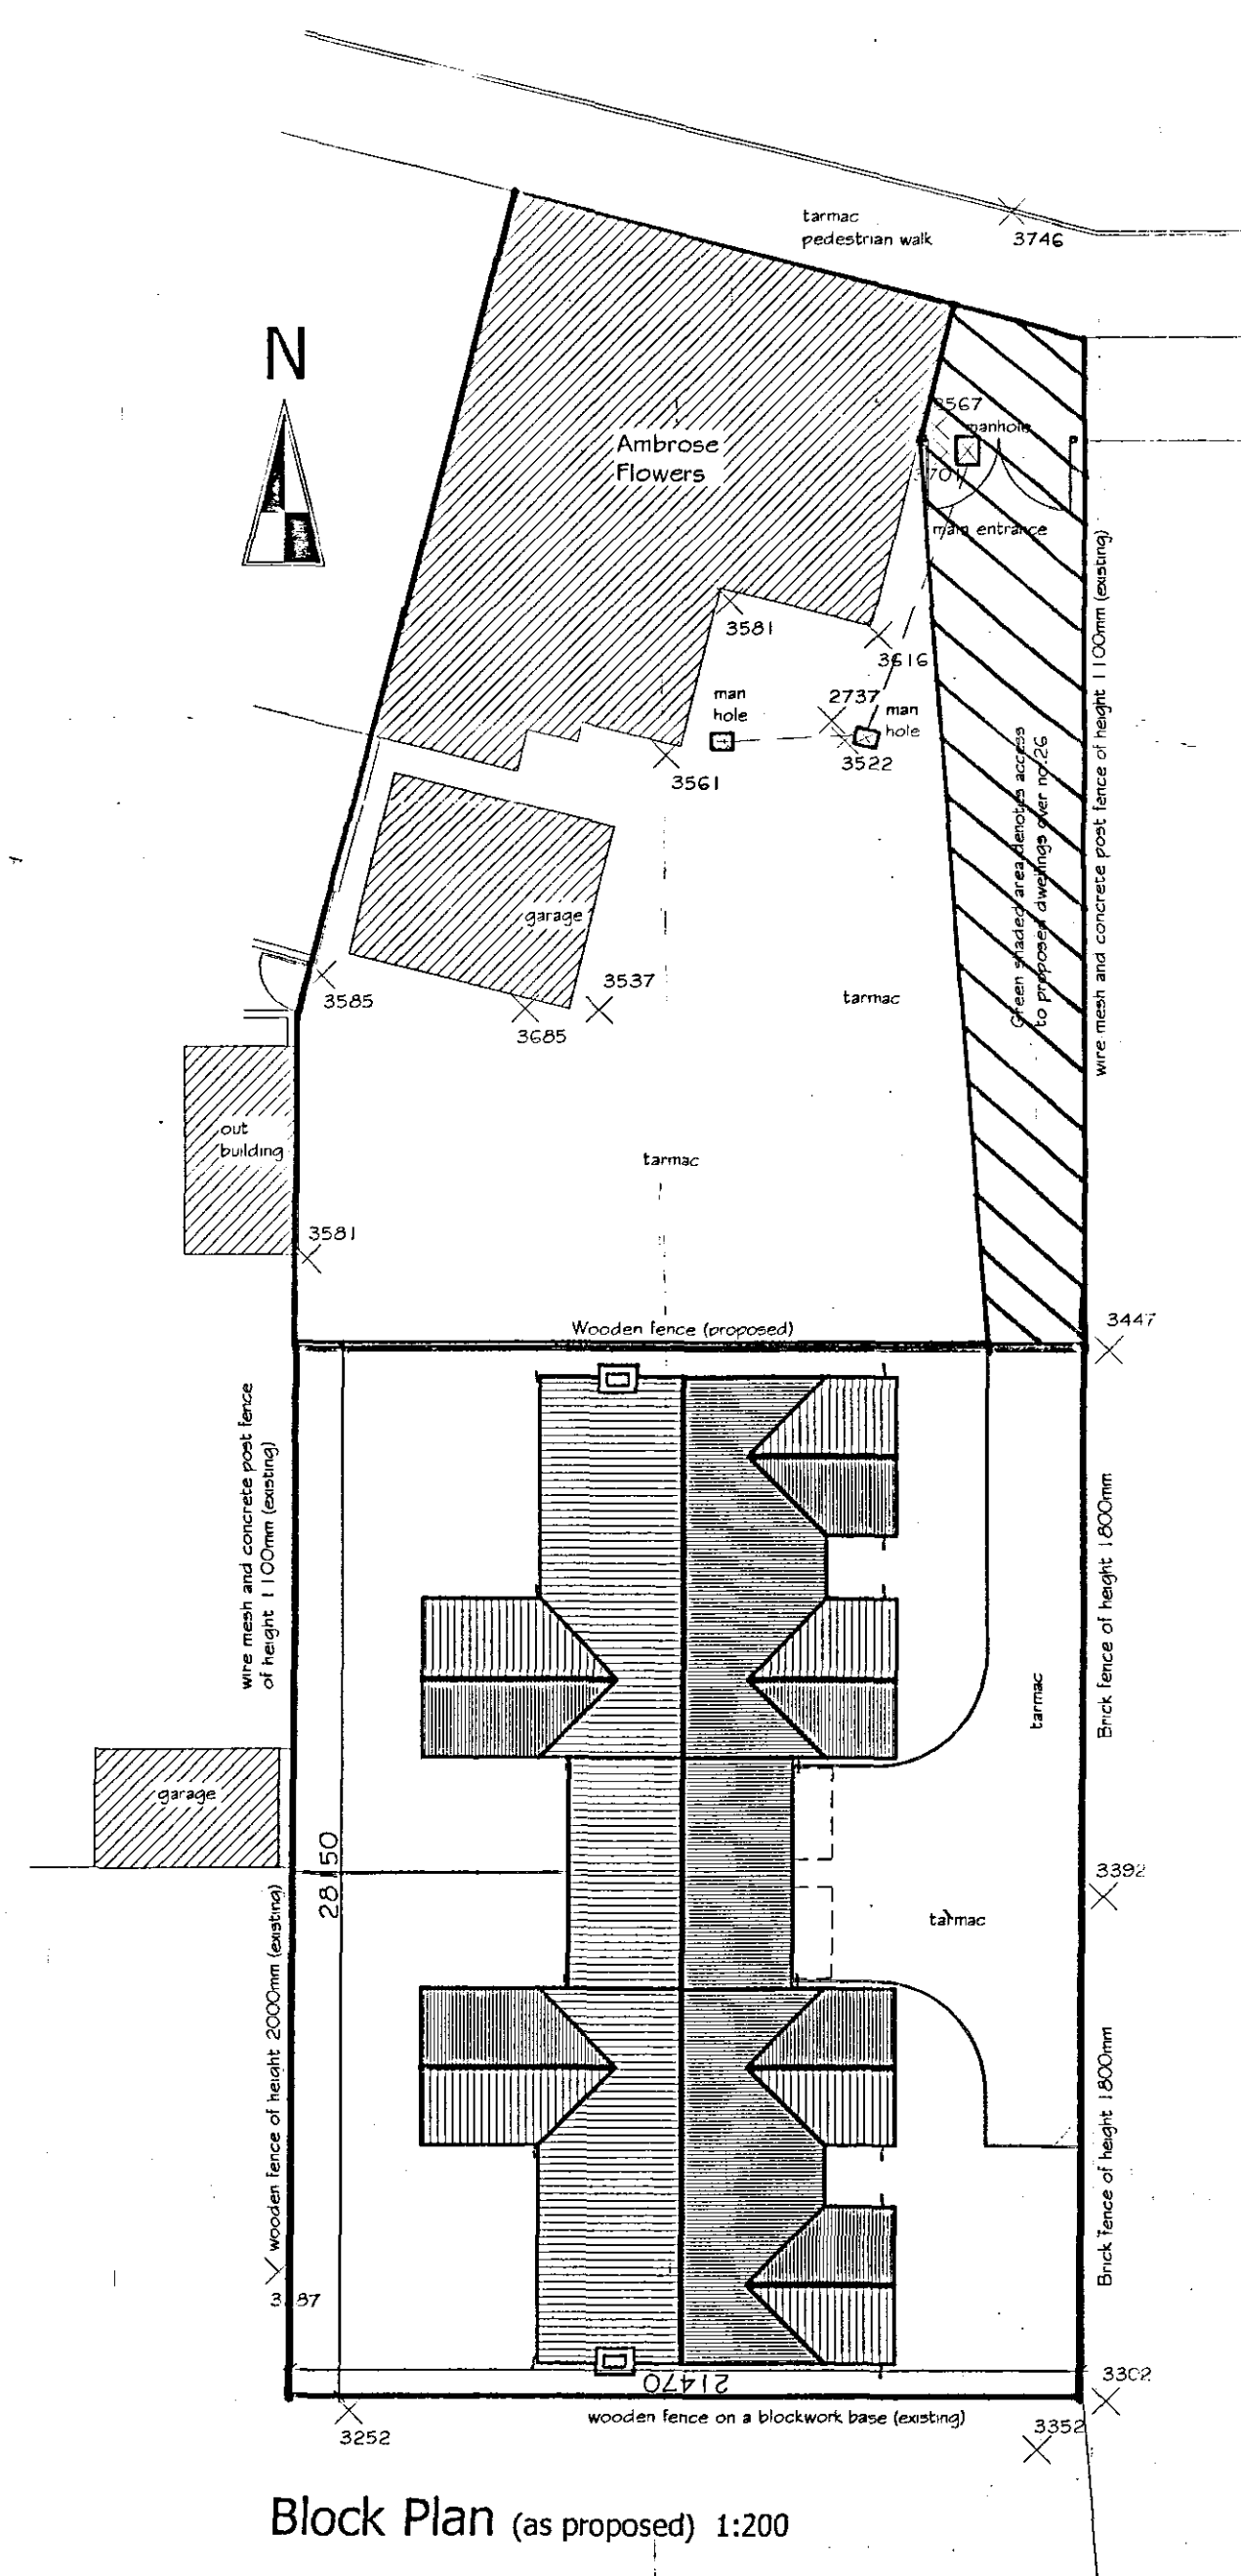
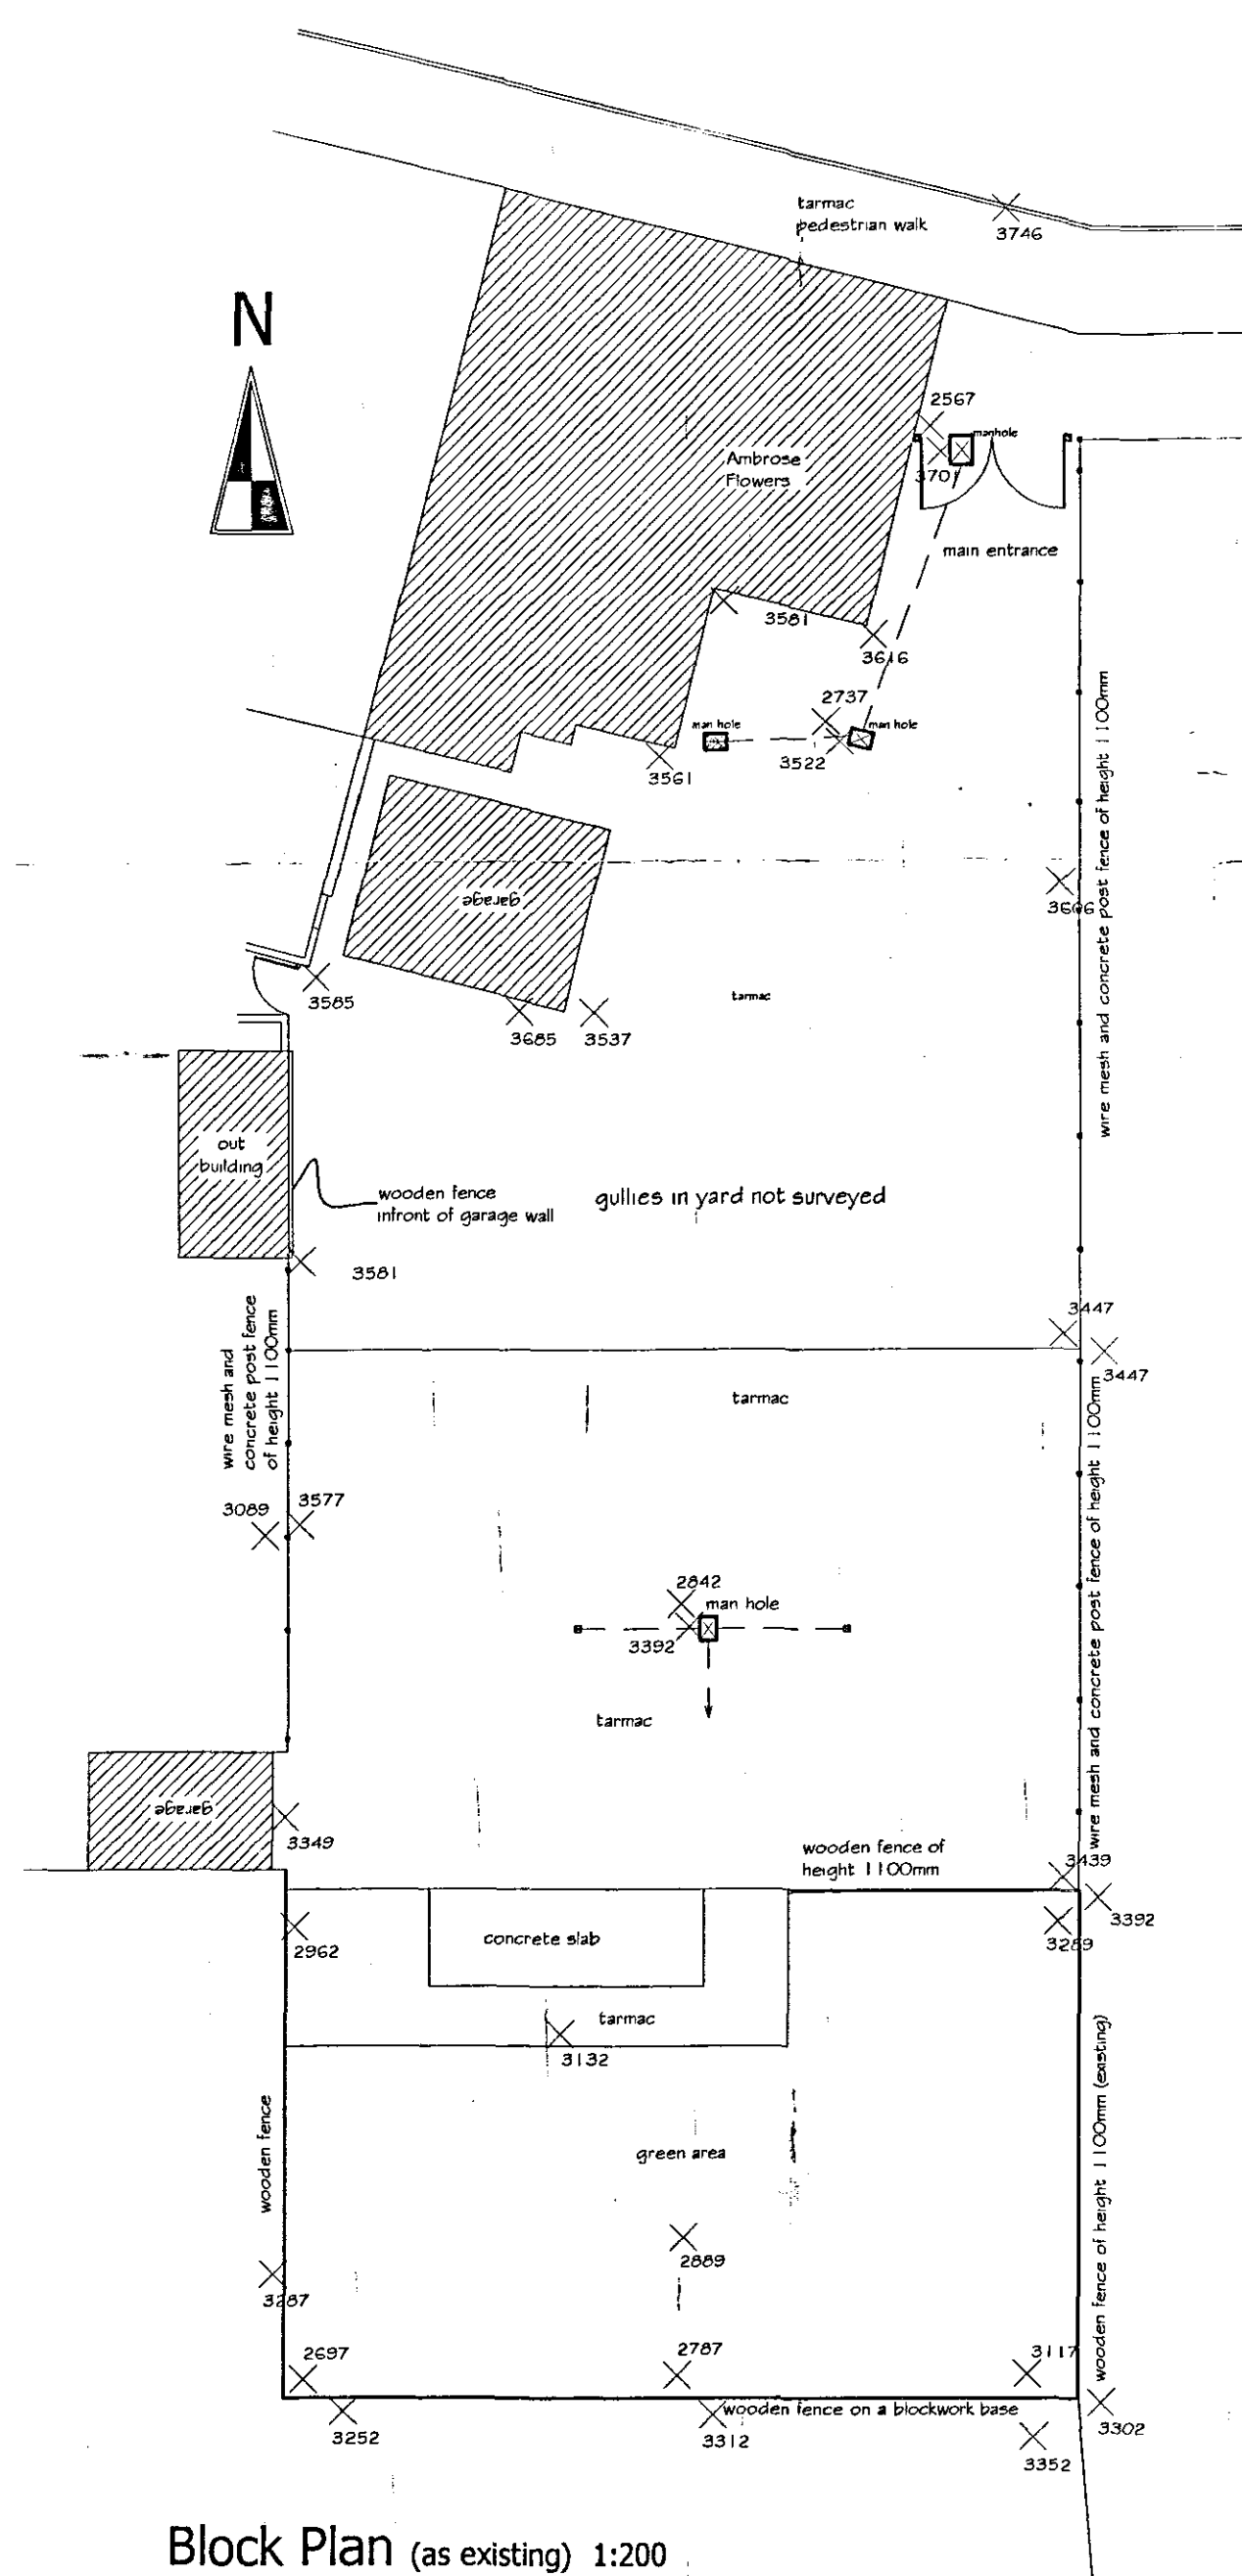
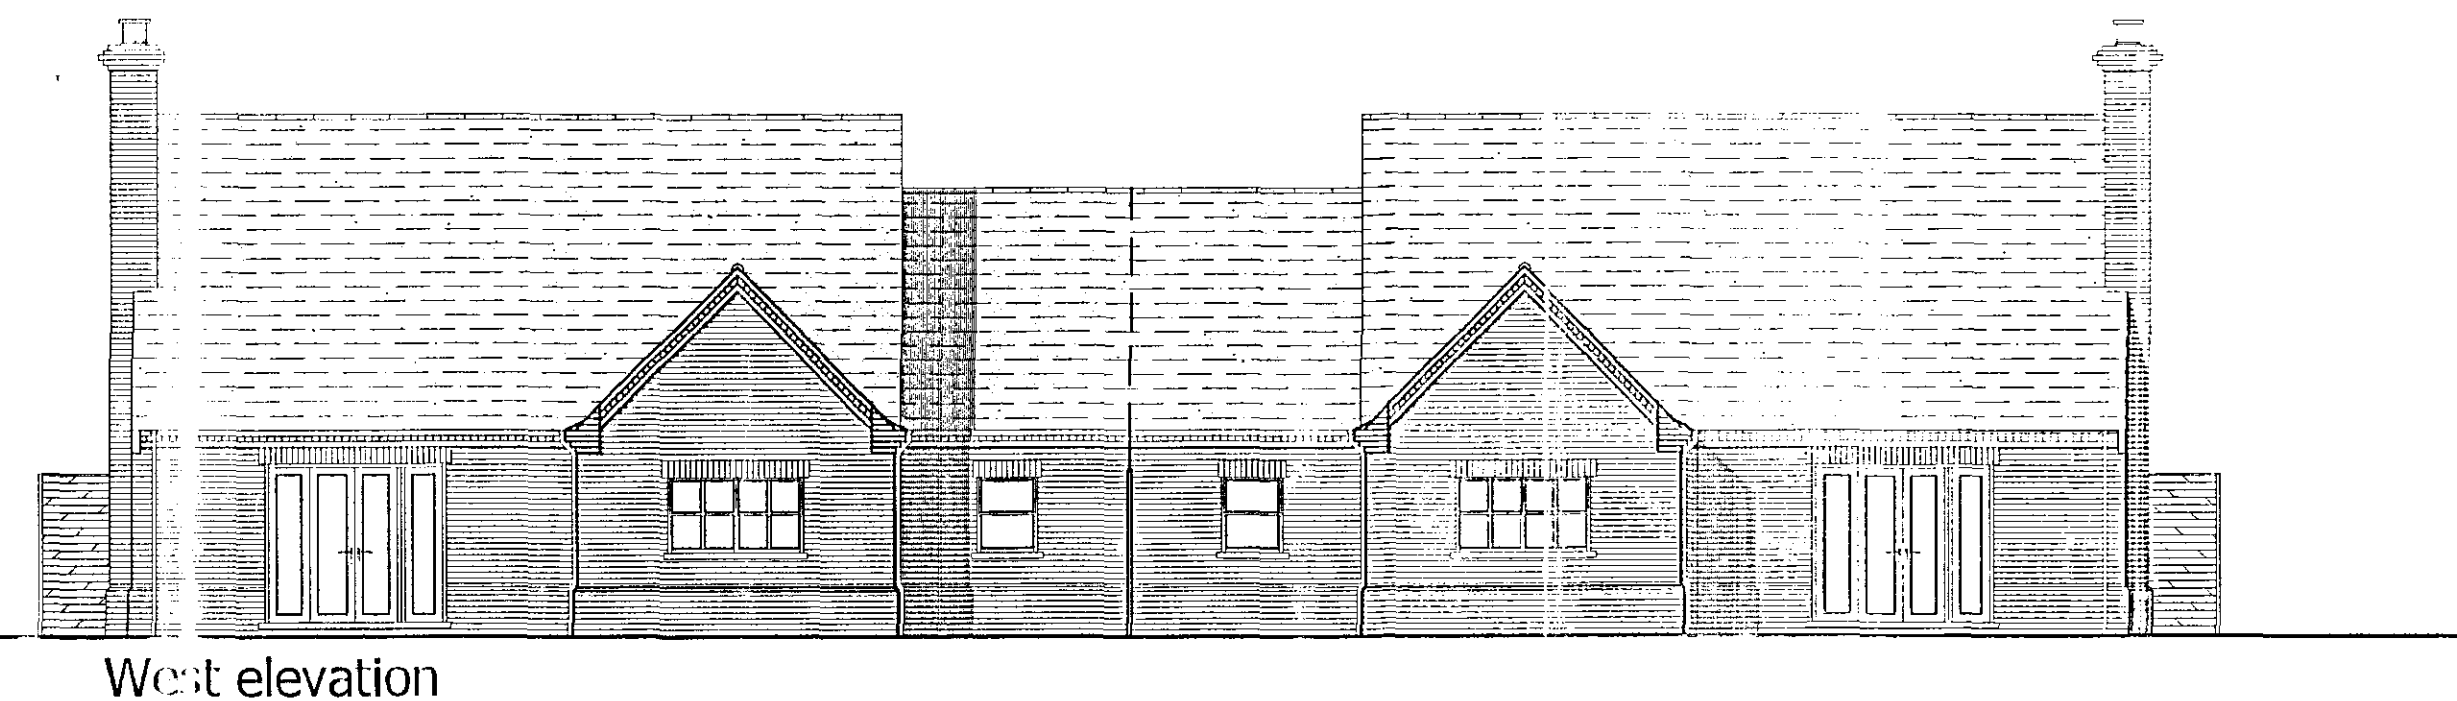


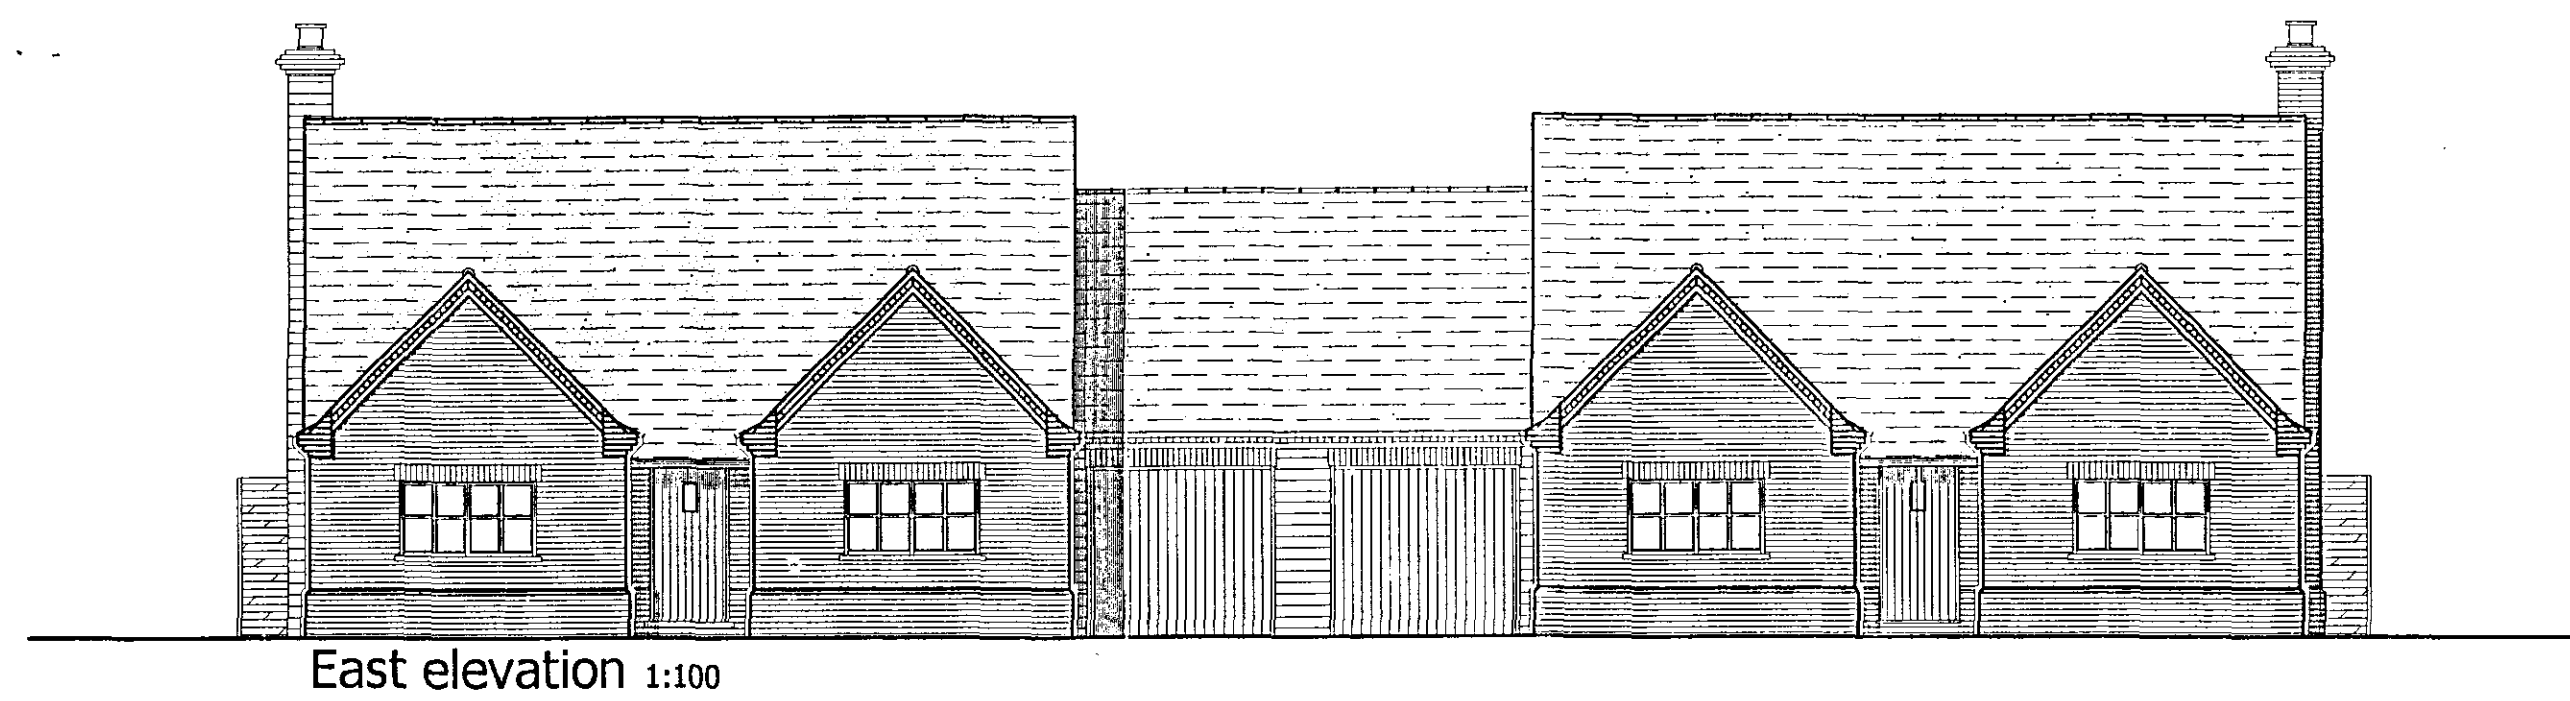

**DETERMINED
PLAN**

SHDC
Planning & Development
06 OCT 2005
Ref: 1368/05

ISSUE	DESCRIPTION	APP'D	DATE
PODDINGTONS Architectural Design Consultants Est. 1969 Unit 7, The Fluxmill, Fluxmill Lane, Pinchbeck, Spalding, Lincs. PE11 3XQ Tel: (01775) 720808 Fax: (01775) 720877			
Client: C. MAPLETHORPE Building Contractors			
Project: Proposed dwelling			
26 fleet street, holbeach, Spalding.			
Drawing: Block plans, Location plan and Elevations			
Drawn: A.A.A.	Scale: N/A	Date: July 05	Checked: Approved
DWG. No. 3227-03			ISSUE: