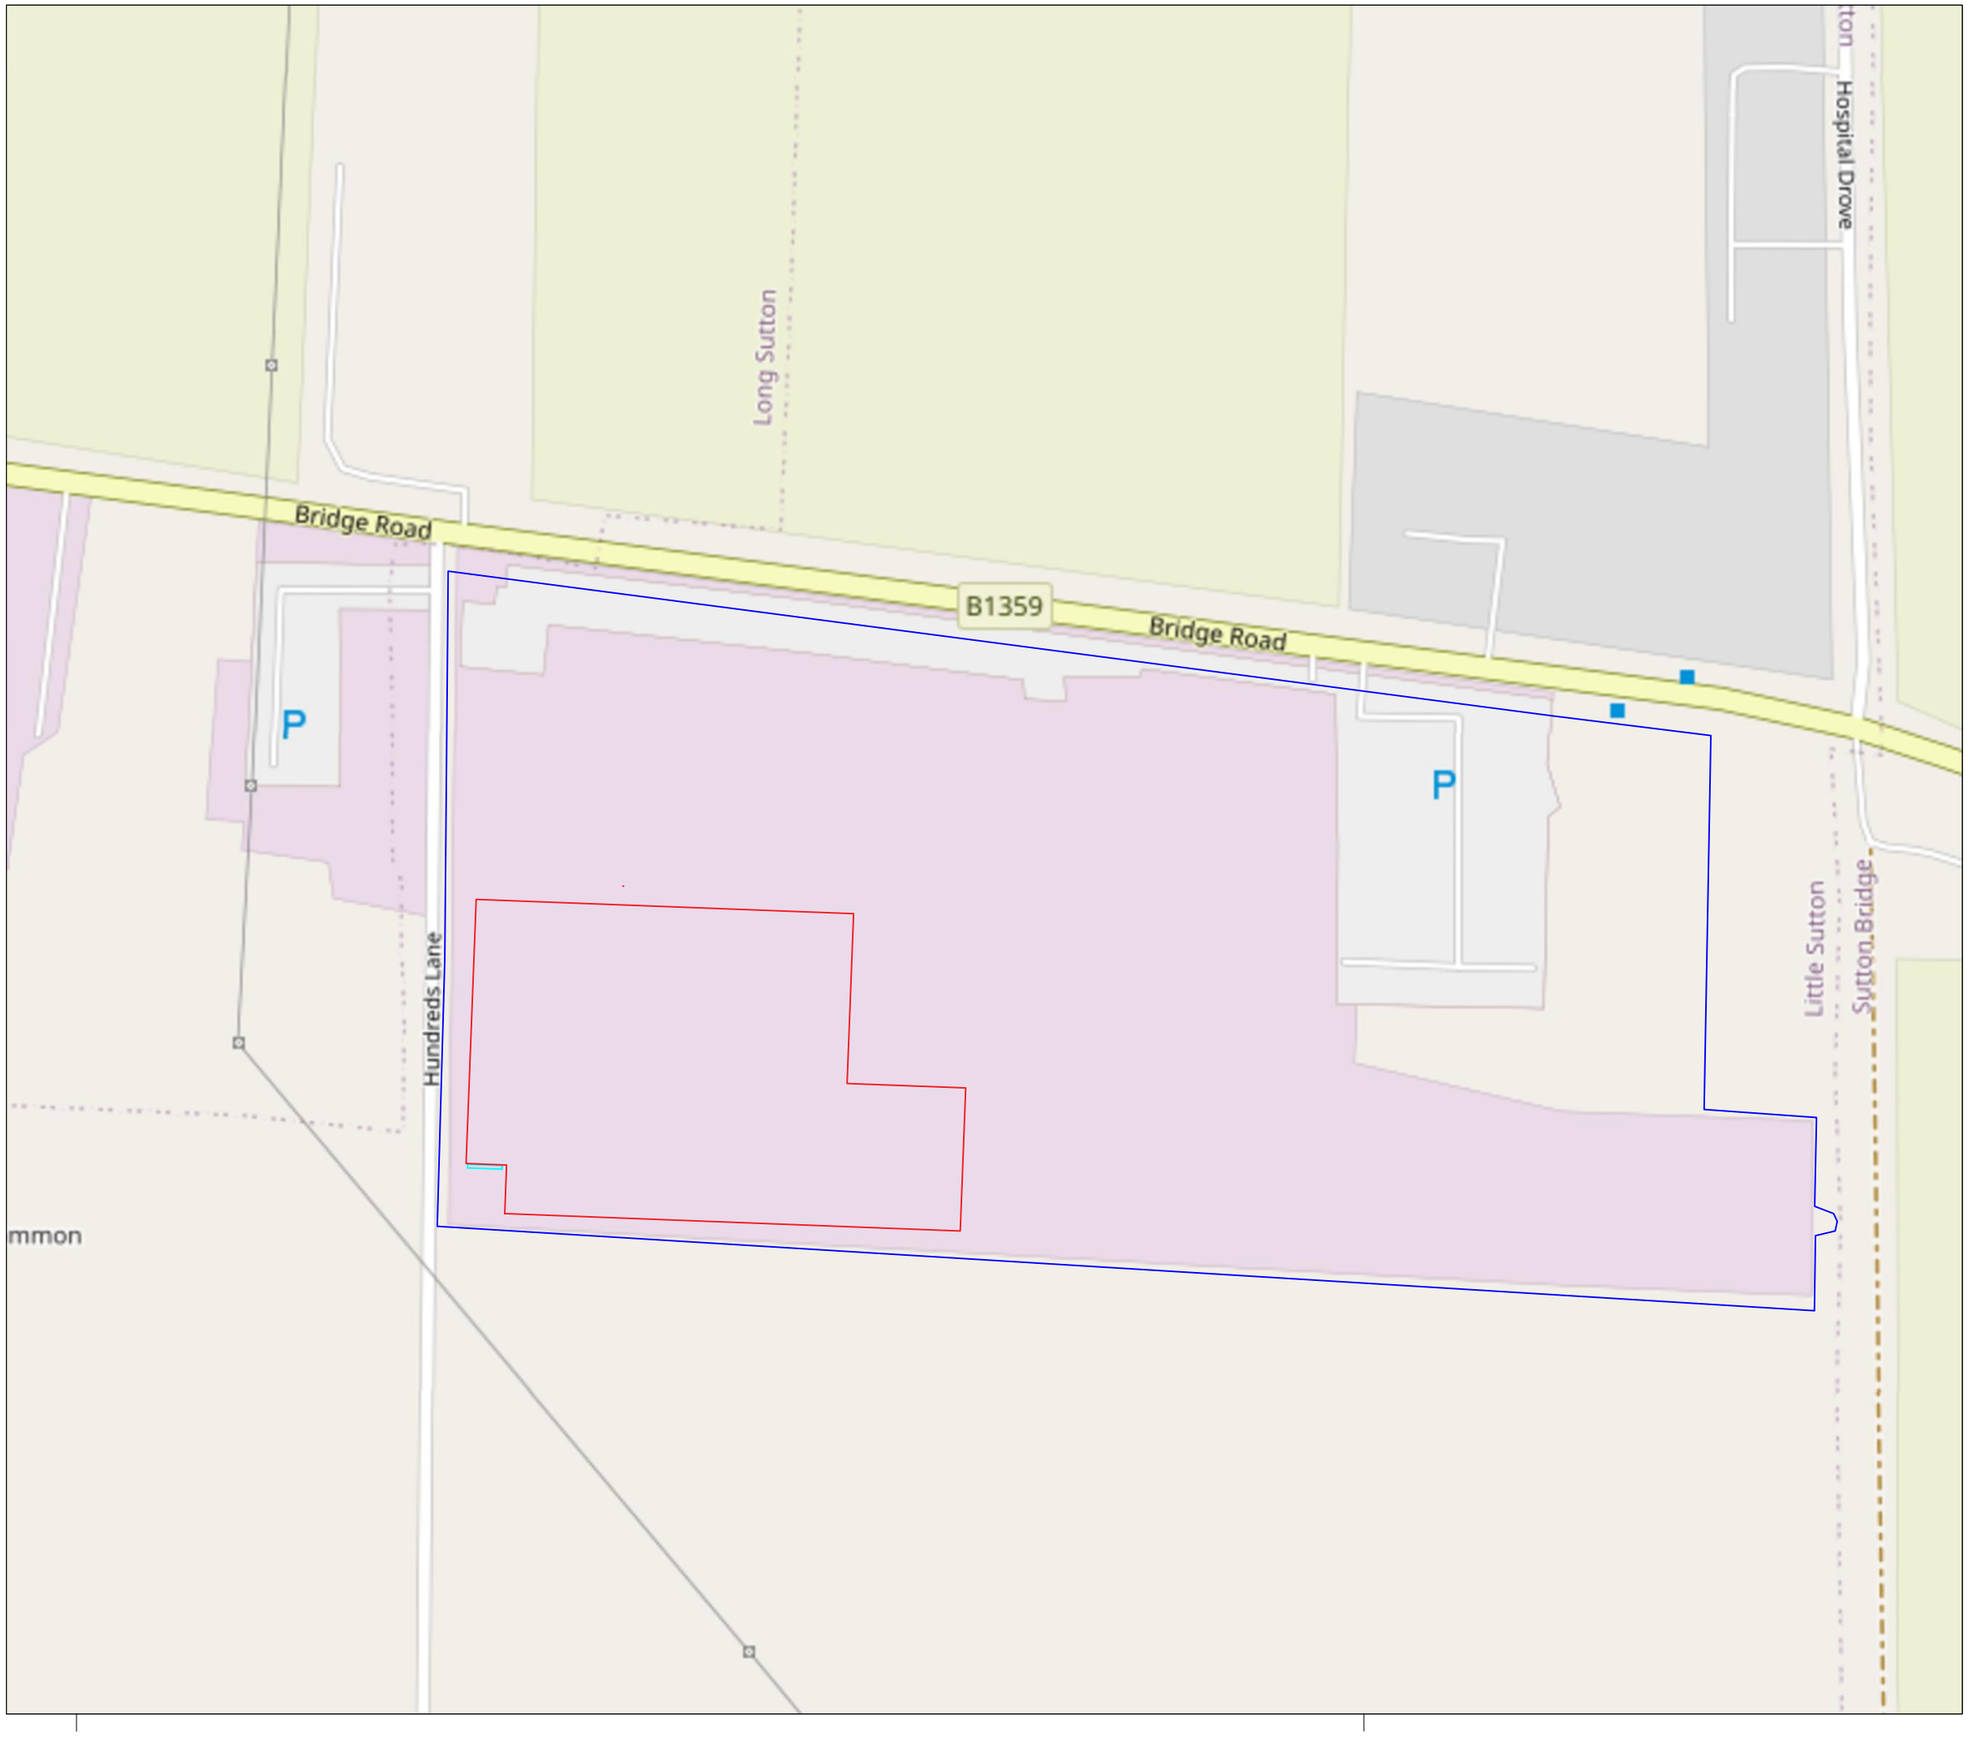


Legend

- Planning Boundary
- Property Boundary
- Proposed Inverter Station Location

N

Technical Notes

Site PV Capacity (DC):	**564.41 kWp**
Site PV Capacity (AC):	**400.00 kWac**
Total Development Area:	**1.80 ha**

General Notes

- Planning boundary marked in red

Client

Eneco

Project adress

Pack Room
Bridge Road
Long Sutton, Spalding
PE12 9EQ

09			
08			
07			
06			
05			
04			
03			
02			
01			
00	10/01/2023	First draft	SW/MS
	Date	Remarks	draw/check

Designed by STEAG Solar Energy Solutions (UK) Limited

SENS
STEAG Solar Energy Solutions

48 Warwick St, City of Westminster
London
W1B 5AW
www.sens-energy.com

Project

UK 1778 Princes Long Sutton - Pack Room

Drawing

Site Location Plan

Status

[X] Preliminary [ ] Execution [ ] As-Built

Based

OpenStreetMap OS Map

Scale	**Size**	**Filename**
1:2000	A3	Princes Long Sutton Planning v1.dwg
Rev: 00		**Plan-ID:** LAY-03