
THIS DRAWING IS FOR THE PURPOSE OF OBTAINING PLANNING PERMISSION ONLY

N

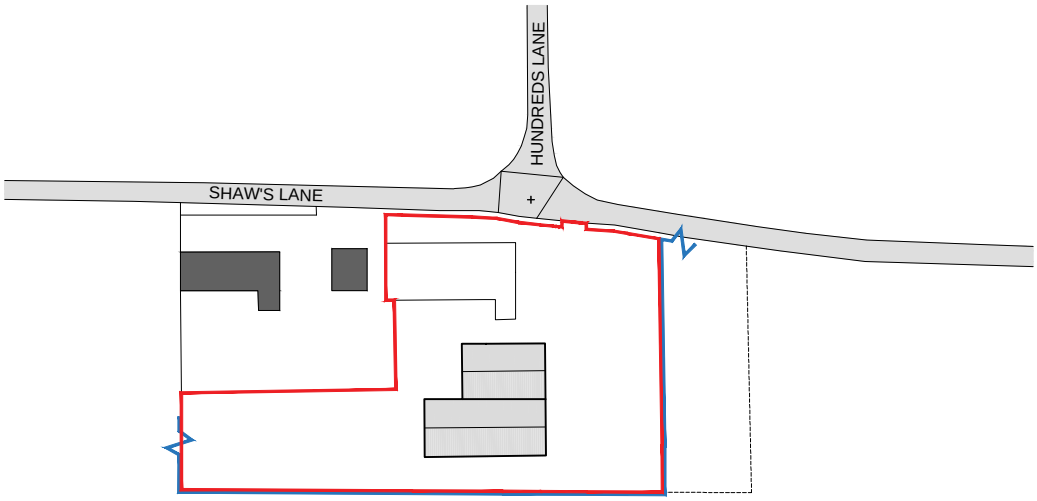

Reproduced from Ordnance Survey Map with the permission of the controller of HM Stationery Office.
Crown Copyright reserved
Robert Doughty Consultancy Licence No. AR 100010613

0 20 40 60 80 100m

Rev.	By	Notes	Date

rdc Robert Doughty Consultancy
32 High Street, Helpringham
Sleaford, Lincolnshire NG34 ORA
Tel: 01529 421646
Fax: 01529 421358
Email: admin@rdc-landplan.co.uk
Web: www.rdc-landplan.co.uk

Client: Mr J & Mrs R Piccaver		
Project: Garage, Thorpe's Field Barn, Little Sutton		
Drawing title: Location Plan		
Drawing No. 1149-2-LP01	Rev.	Drawn WW
Scale 1:500@A4	Date 21/01/16	Checked LMS

All measurements should be checked against on site conditions and any discrepancies should be brought to the attention of the Robert Doughty Consultancy.