



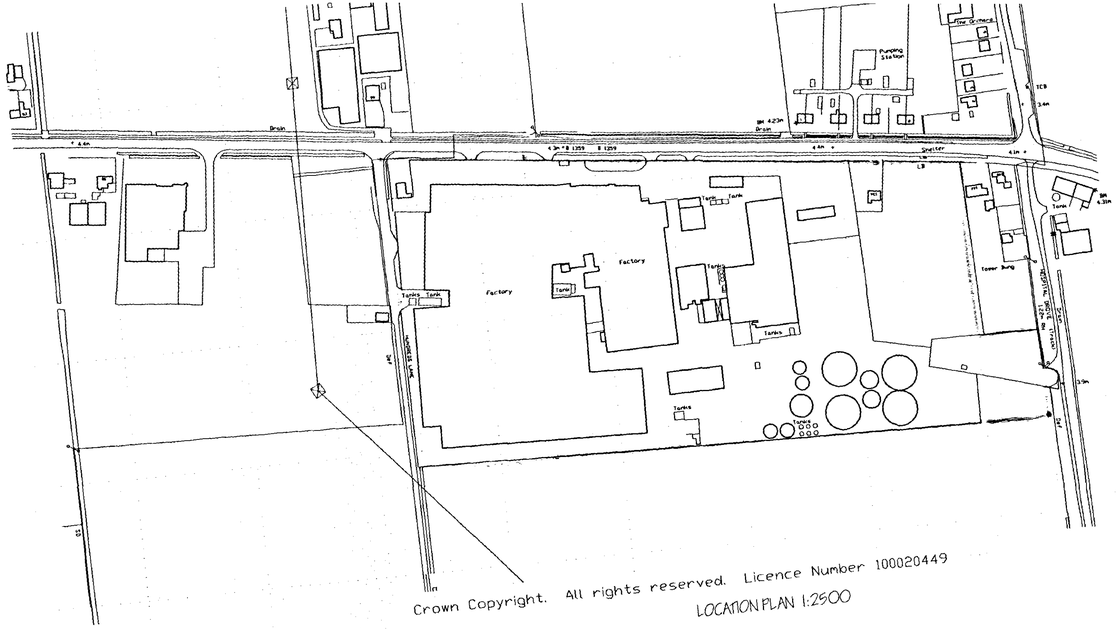

Crown Copyright. All rights reserved. Licence Number 100020449

LOCATION PLAN 1:2500

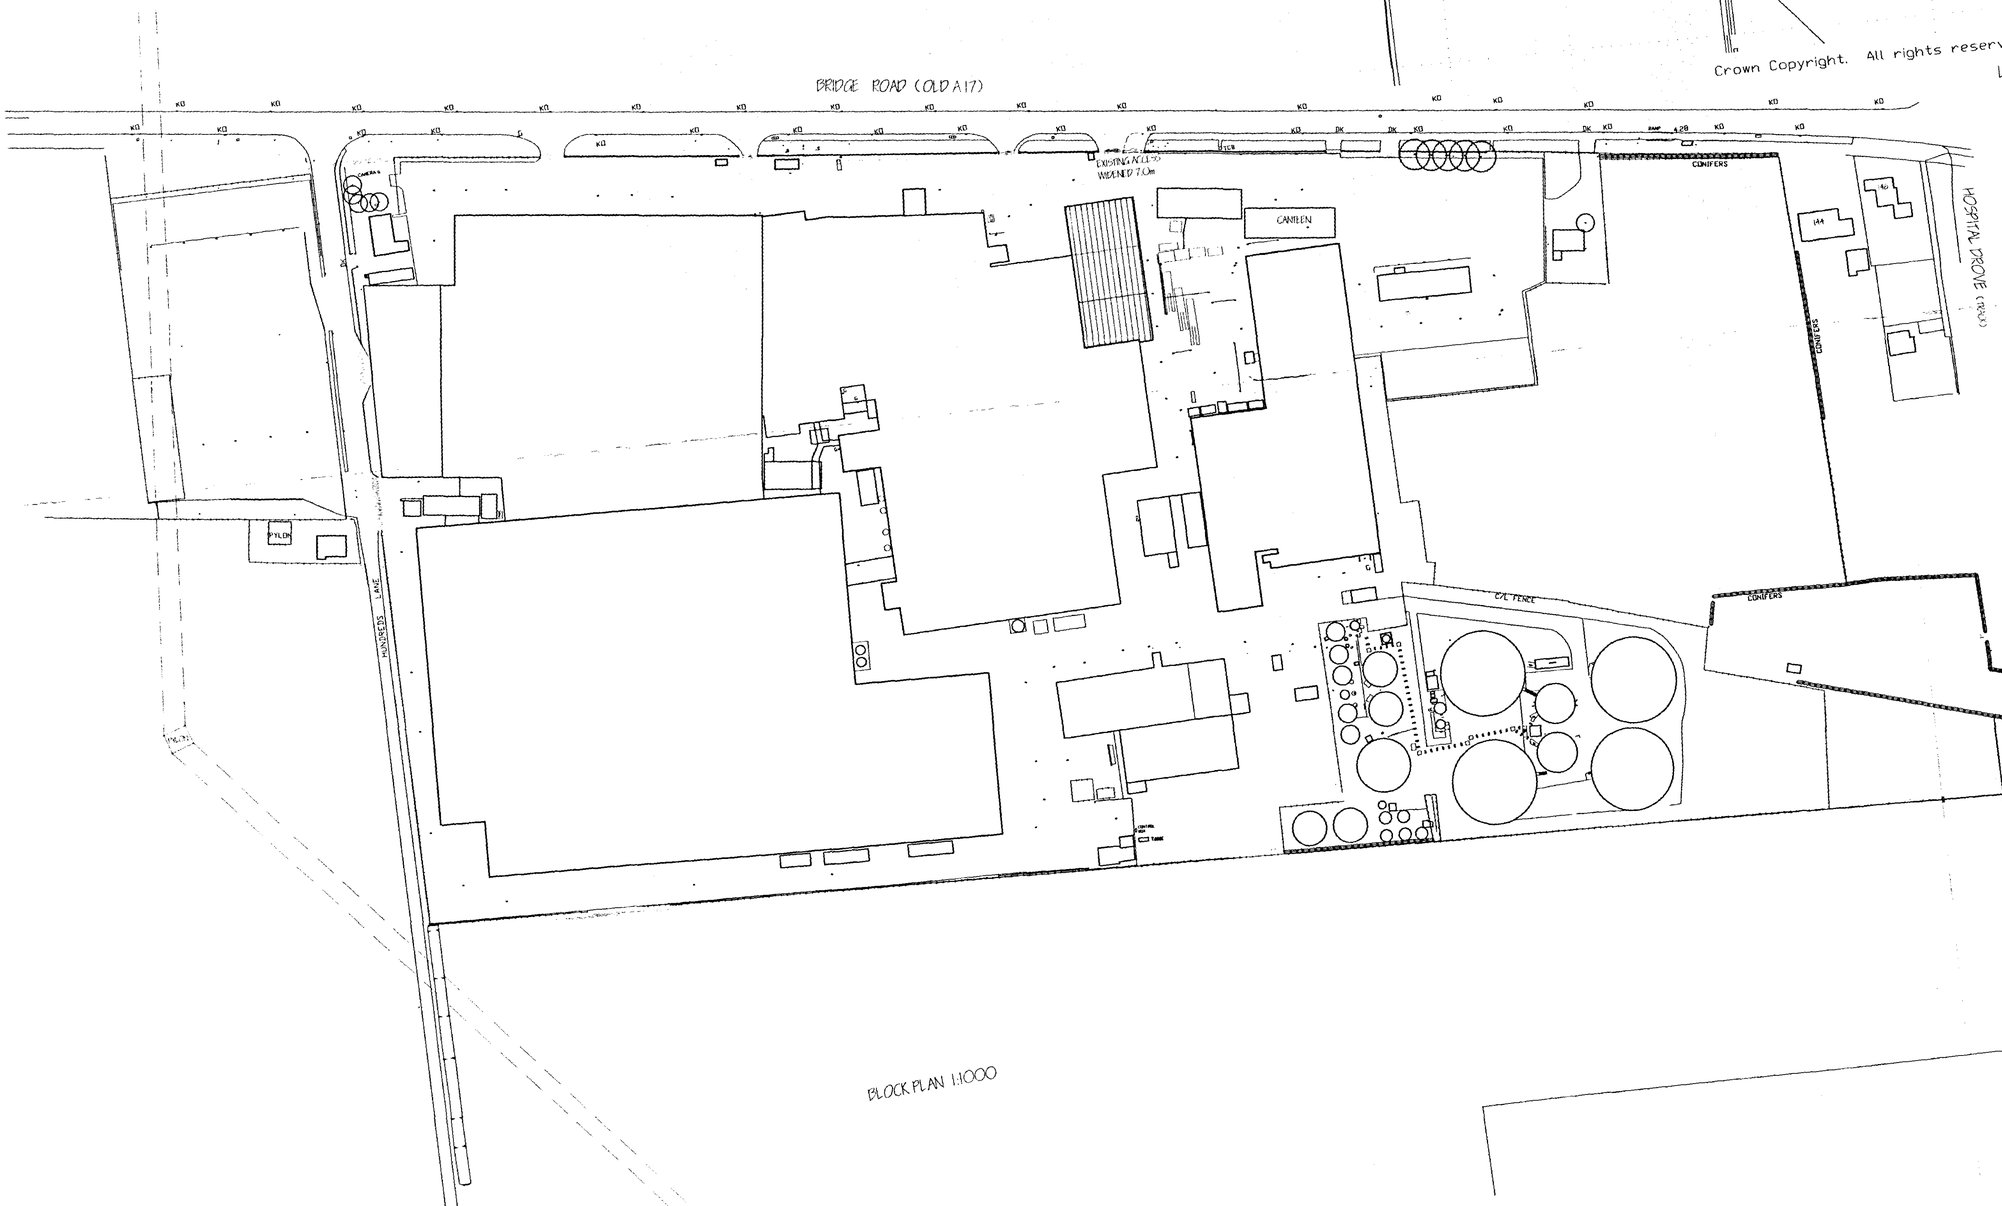

BLOCK PLAN 1:1000

revision	date	initials	revision details

ISSUE STATUS | ISSUE DATE

Planning Development
28 FEB 2007
Ref.

AMENDED PLAN
Ref. A1

DETERMINED PLAN

SHDC
PLANNING & DEVELOPMENT
28 FEB 2007
Ref. 07/10/07

GODFREY CONSTRUCTION LTD

WEST BANK SUTTON BRIDGE
SPALDING LINC'S PE12 9QH
Tel : 01406 351188
Mobile : 07808 125 778
E-Mail : john@godfreyconstruction.co.uk

Client. PREMIER FOODS LTD

Project. PROPOSED EXTENSION TO FACTORY
BRIDGE ROAD
LONG SUTTON
SPALDING
LINC'S.

Drawing. BLOCK & LOCATION PLANS

Scale	Drawing No. 6025-05
Date. DEC '06	Drawn. J.C.