

DO NOT SCALE FROM THIS DRAWING

This drawing is copyright and may not be altered, traced, copied, photgraphed or used for any other purpose other than that for which it is issued without consent of Mark Dennis – Architectural Services. The General Contractor is to check all dimensions on site and report any discrepancies to the Architect.

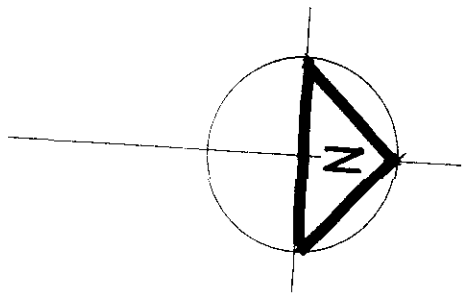

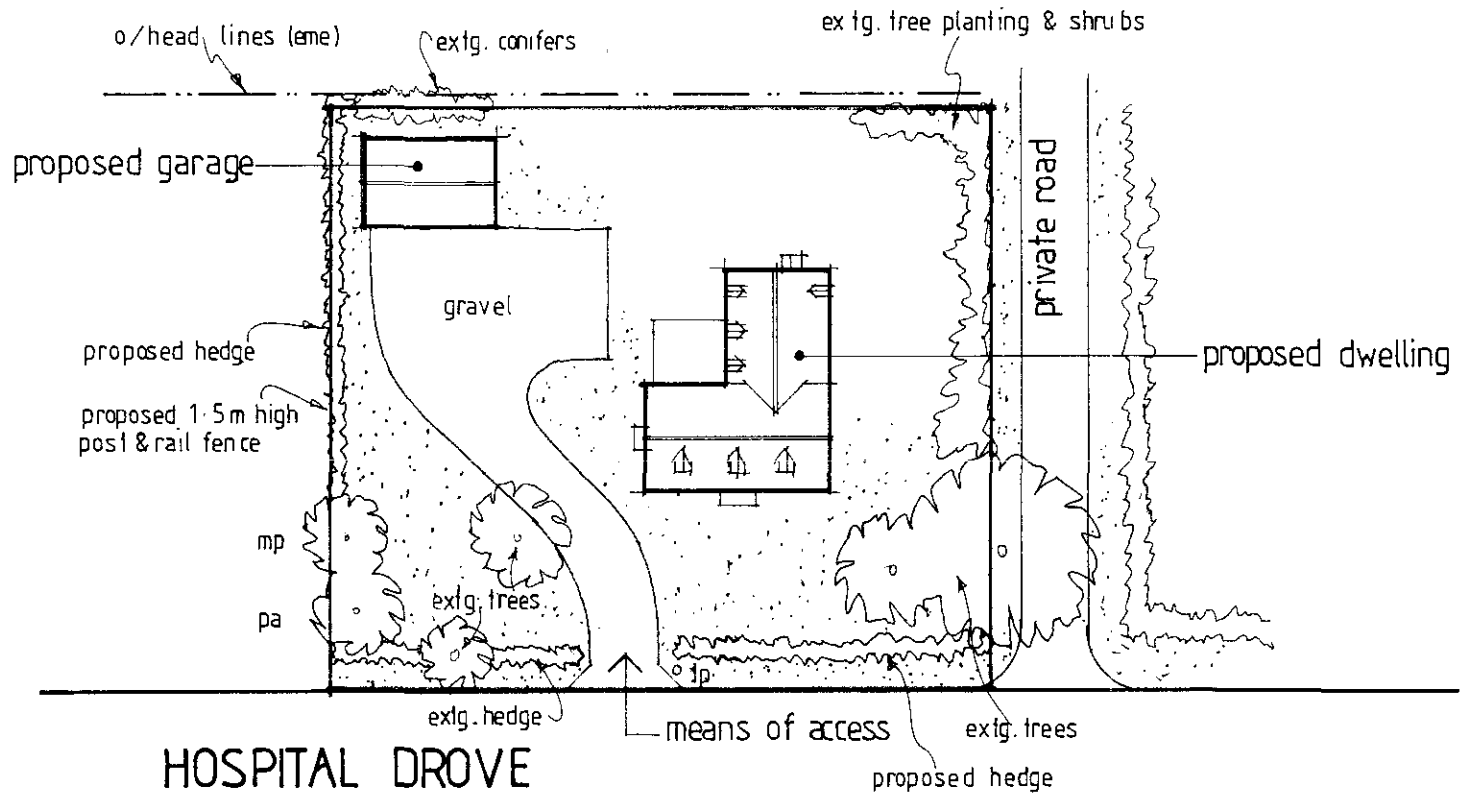

DETERMINED
PLAN

28/02

MARK DENNIS
architectural services

90 STATION ROAD – SURFLEET – SPALDING
LINCOLNSHIRE – PE11 4DB
TEL: 01775 680183 FAX: 01775 680183

PROJECT TITLE

Proposed replacement dwelling at Yellow house farm, Hospital drove, Long sutton, Spalding, Lincs.

for : Mr & Mrs J Hoyles.

Site Layout

SCALE	DRAWN
1 : 500	MD
DATE	DRAWING No.
Mar 02	01.052/01