
DO NOT SCALE FROM THIS DRAWING

This drawing is copyright and may not be altered, traced, copied, photographed or used for any other purpose other than that for which it is issued without consent of Mark Dennis – Architectural Services. The General Contractor is to check all dimensions on site and report any discrepancies to the Architect.

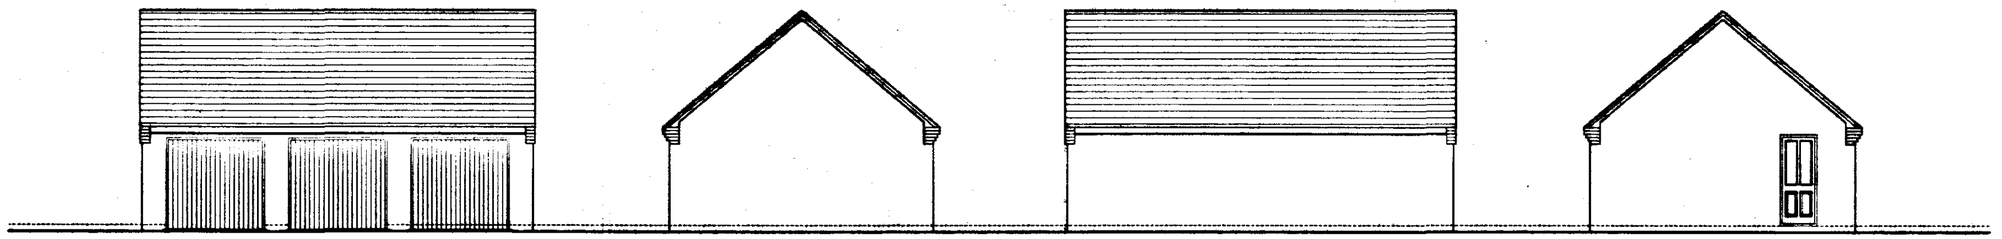


FRONT ELEVATION

SIDE ELEVATION

REAR ELEVATION

SIDE ELEVATION

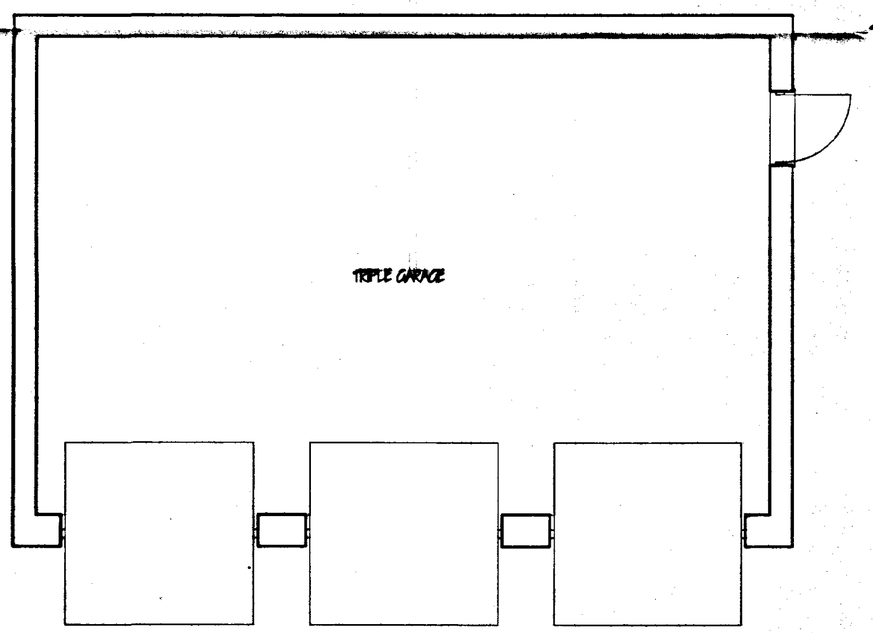

FLOOR PLAN

SHDC
Planning & Development
28/02
Ref

DETERMINED PLAN

MARK DENNIS
architectural services

90 STATION ROAD – SURFLEET – SPALDING
LINCOLNSHIRE – PE11 4DB
TEL: 01775 680183 FAX: 01775 680183

PROJECT TITLE

PROPOSED REPLACEMENT DWELLING AT YELLOW HOUSE FARM, HOSPITAL DROVE, LONG SUTTON, SPALDING, LINCS.

FOR: MR & MRS J HOYLES

DETACHED TRIPLE GARAGE

REV	DESCRIPTION	DATE	BY

SCALE 1:100, 1:50

DRAWN MD

DATE MAR 02

DRAWING No. 01.052/05