
THIS DRAWING IS FOR THE PURPOSE OF OBTAINING PLANNING PERMISSION ONLY

N

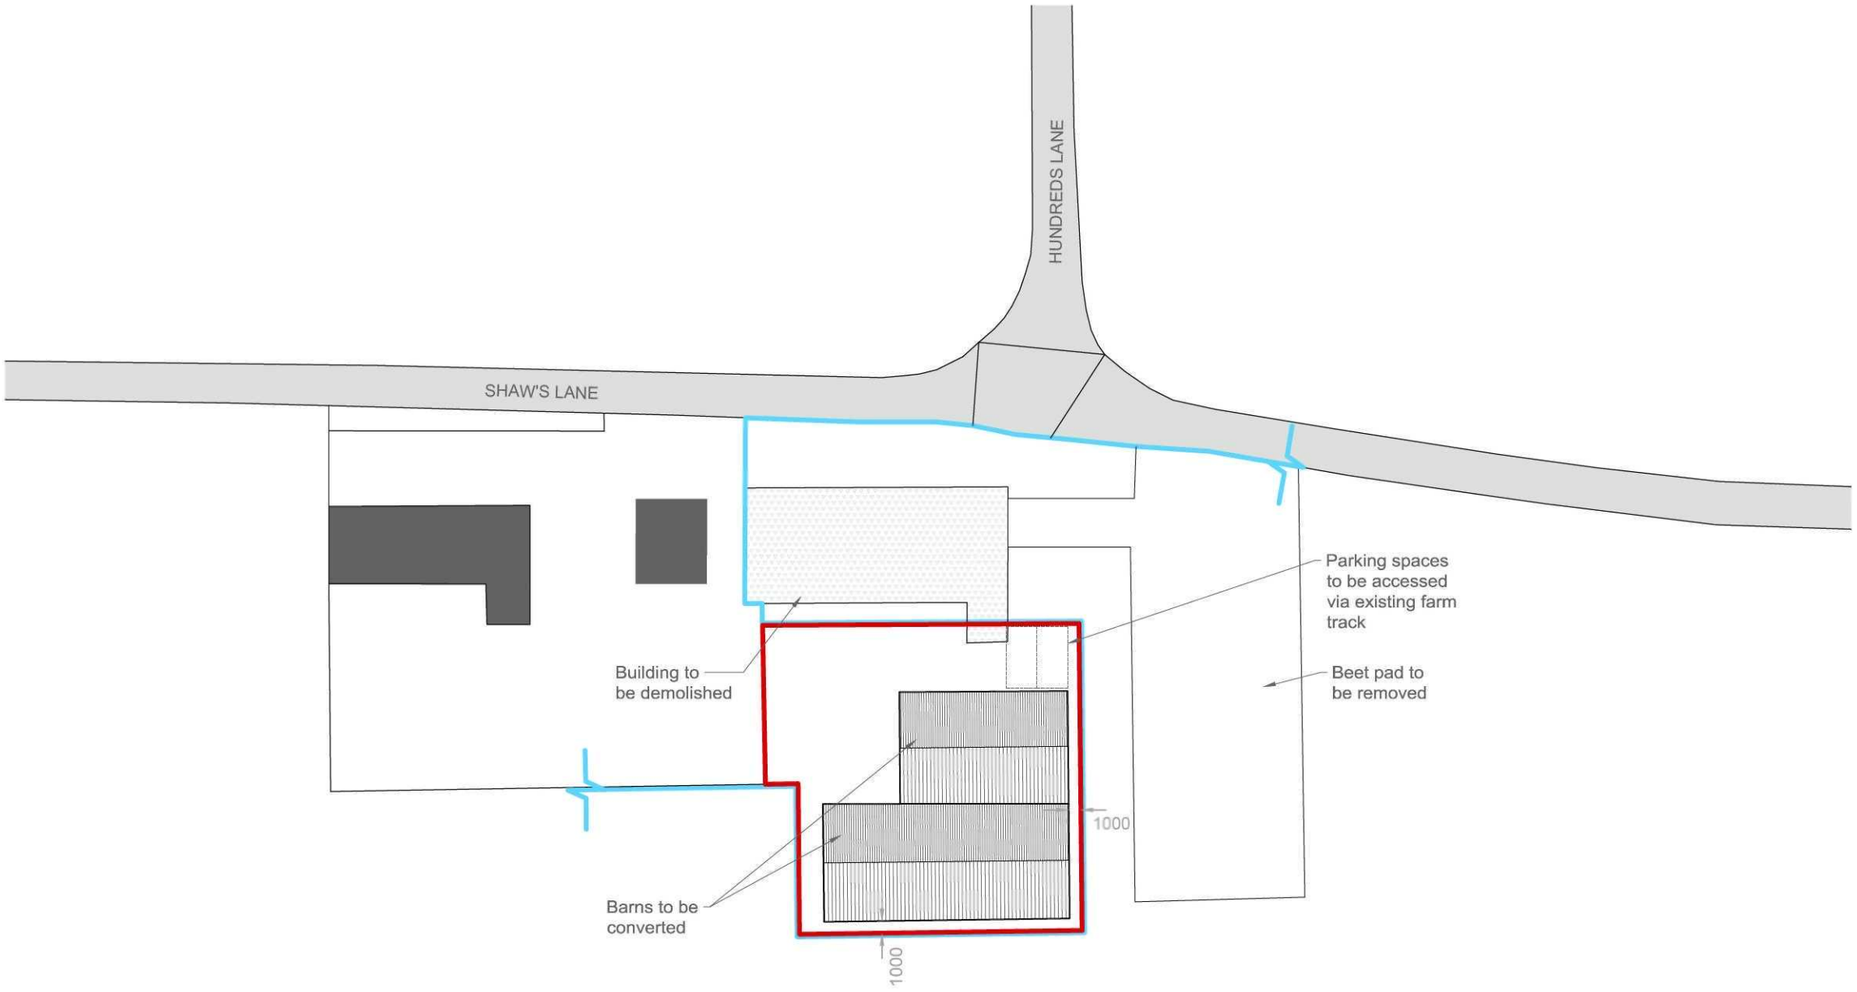

Reproduced from Ordnance Survey Map with the permission of the controller of HM Stationery Office.
Crown Copyright reserved
Robert Doughty Consultancy Licence No. AR 100010613

0 5 10 15 20 25m

Rev.	By	Notes	Date

rdc Robert Doughty Consultancy
32 High Street, Helpringham
© Sleaford, Lincolnshire NG34 ORA
Tel: 01529 421646
Fax: 01529 421358
Email: admin@rdc-landplan.co.uk
Web: www.rdc-landplan.co.uk

Client: MR AND MRS J PICCAVER

Project: Barn Conversion, Home Farm, Little Sutton

Drawing title: Block Plan

Drawing No.	Rev.	Drawn
1149-01-BP01		AB

Scale	Date	Checked
1:500 @ A3	13/11/14	LMS

All measurements should be checked against on site conditions and any discrepancies should be brought to the attention of the Robert Doughty Consultancy.