

Markham Consulting Ltd
OS Licence No. ES 0100028671

4
ha
6

SOUTH HOLLAND DC
HOUSING & PLANNING

11 APR 2000

Ref: 0434/CO.

DETERMINED
PLAN

Anglian Water Authority

Estate Terrier Office



WATERS POWER, HOSPITAL DRIVE, LITTLE SUTTON

Scale : 1:2500

Date : 8.3.83

Deed No. : PW 034

ETO Ref. No. : 5352

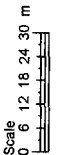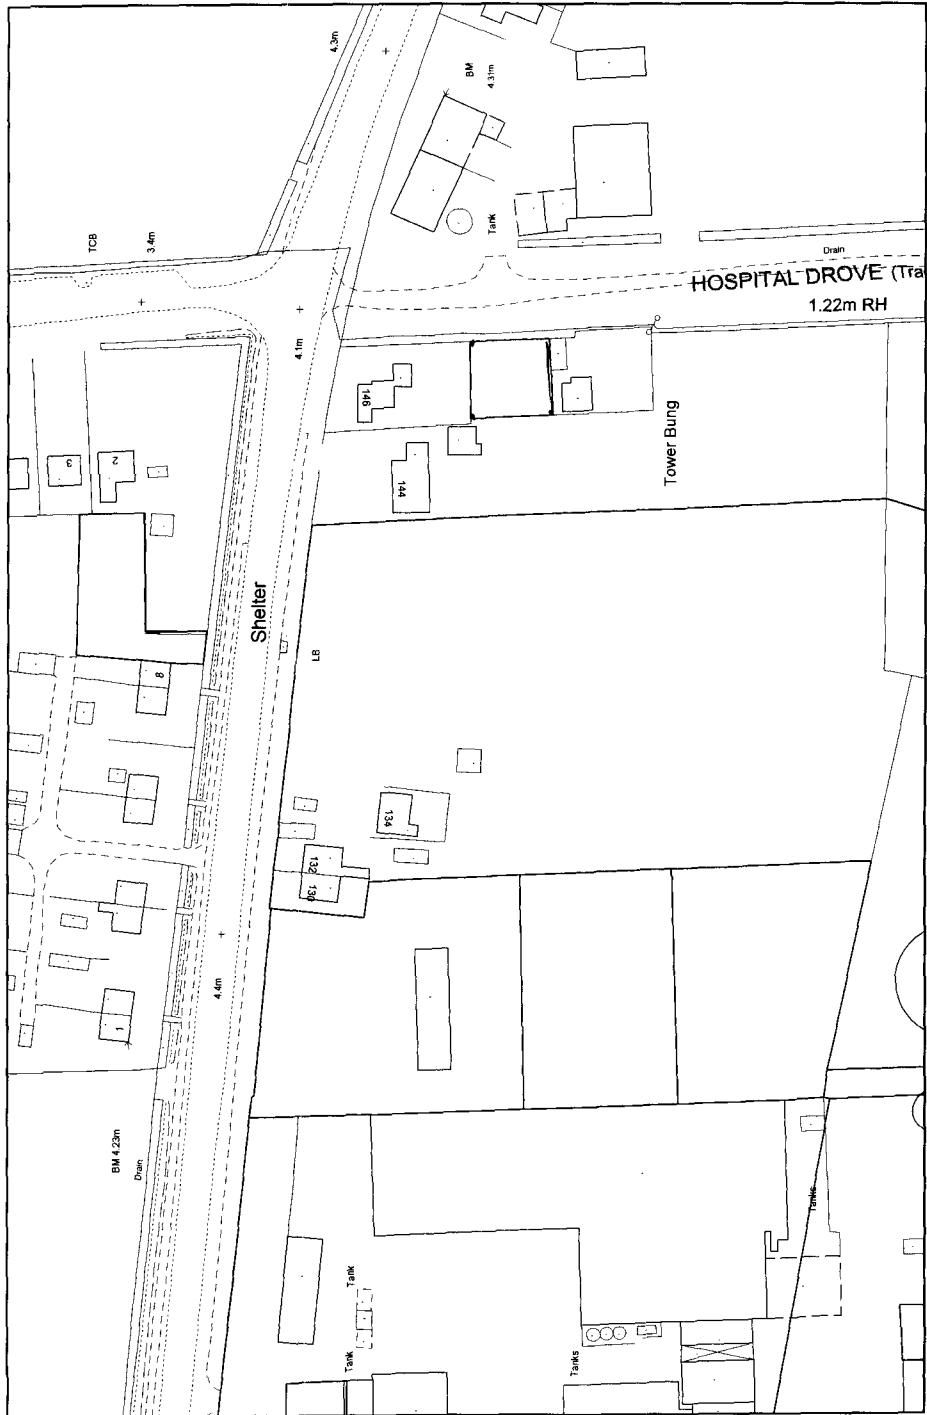

1:1250

TF4522SW

02/06/2000

(C) Crown Copyright, South Holland District Council LA 079413