

existing chimney N°3

existing chimney N°4

existing chimney N°5


SOUTH HOLLAND DC
HOUSING & PLANNING

13 APR 2000


Ref:

0450/00


proposed chimney N°6

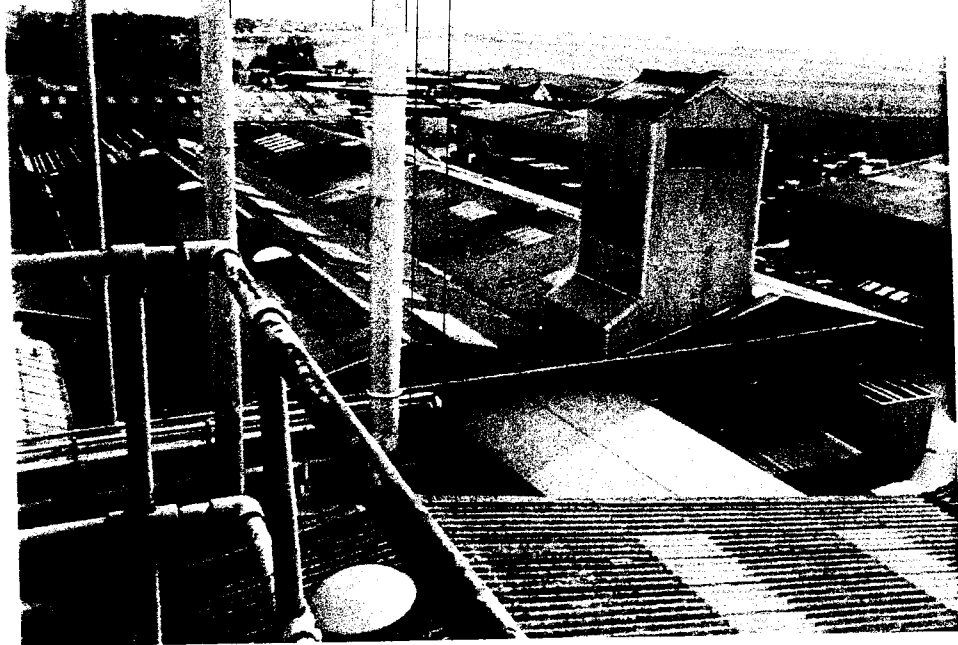

H.L. FOODS LTD., Little Sutton, Lincs
Proposed erection of a steel
flue Chimney No. 6.

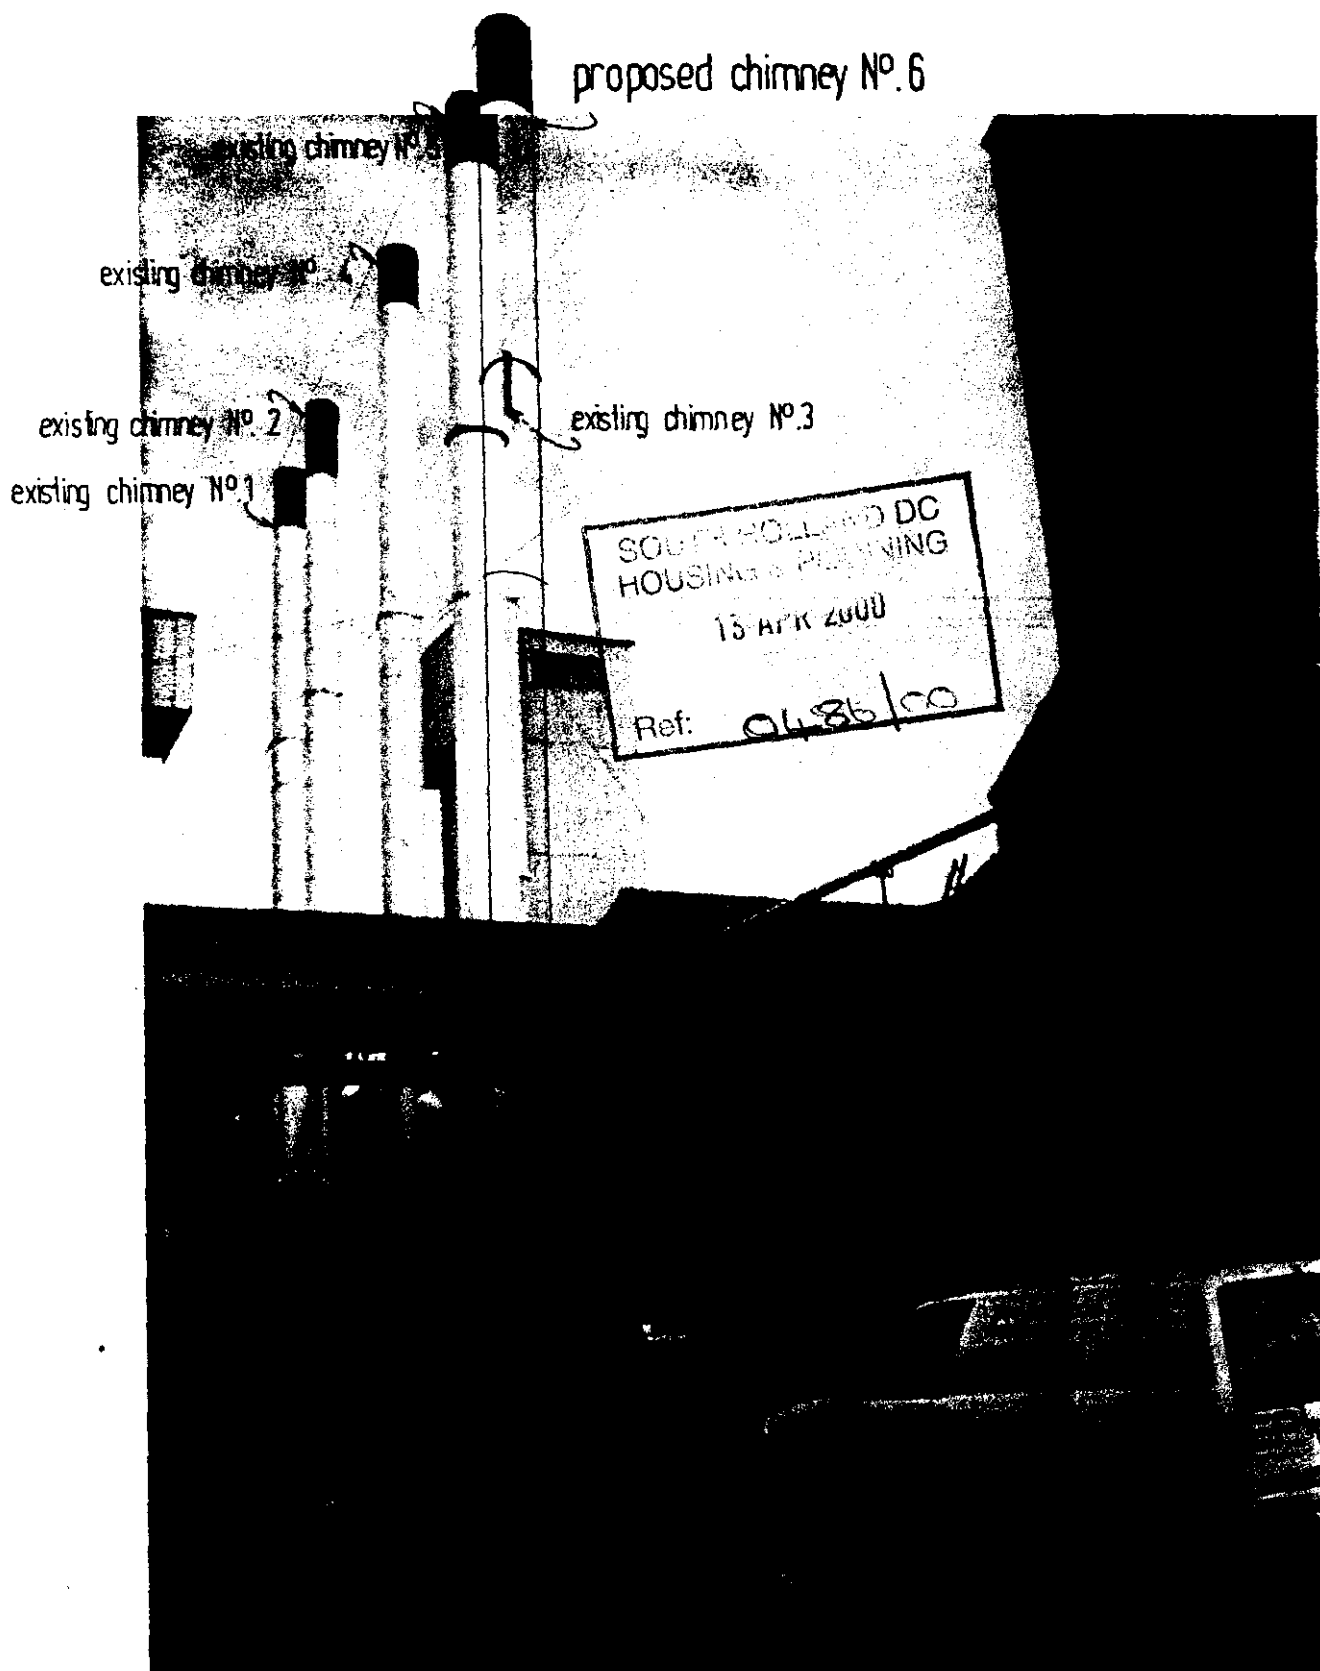

H.L. FOODS LTD., Little Sutton, Lincs
Proposed erection of a steel
flue Chimney No. 6.

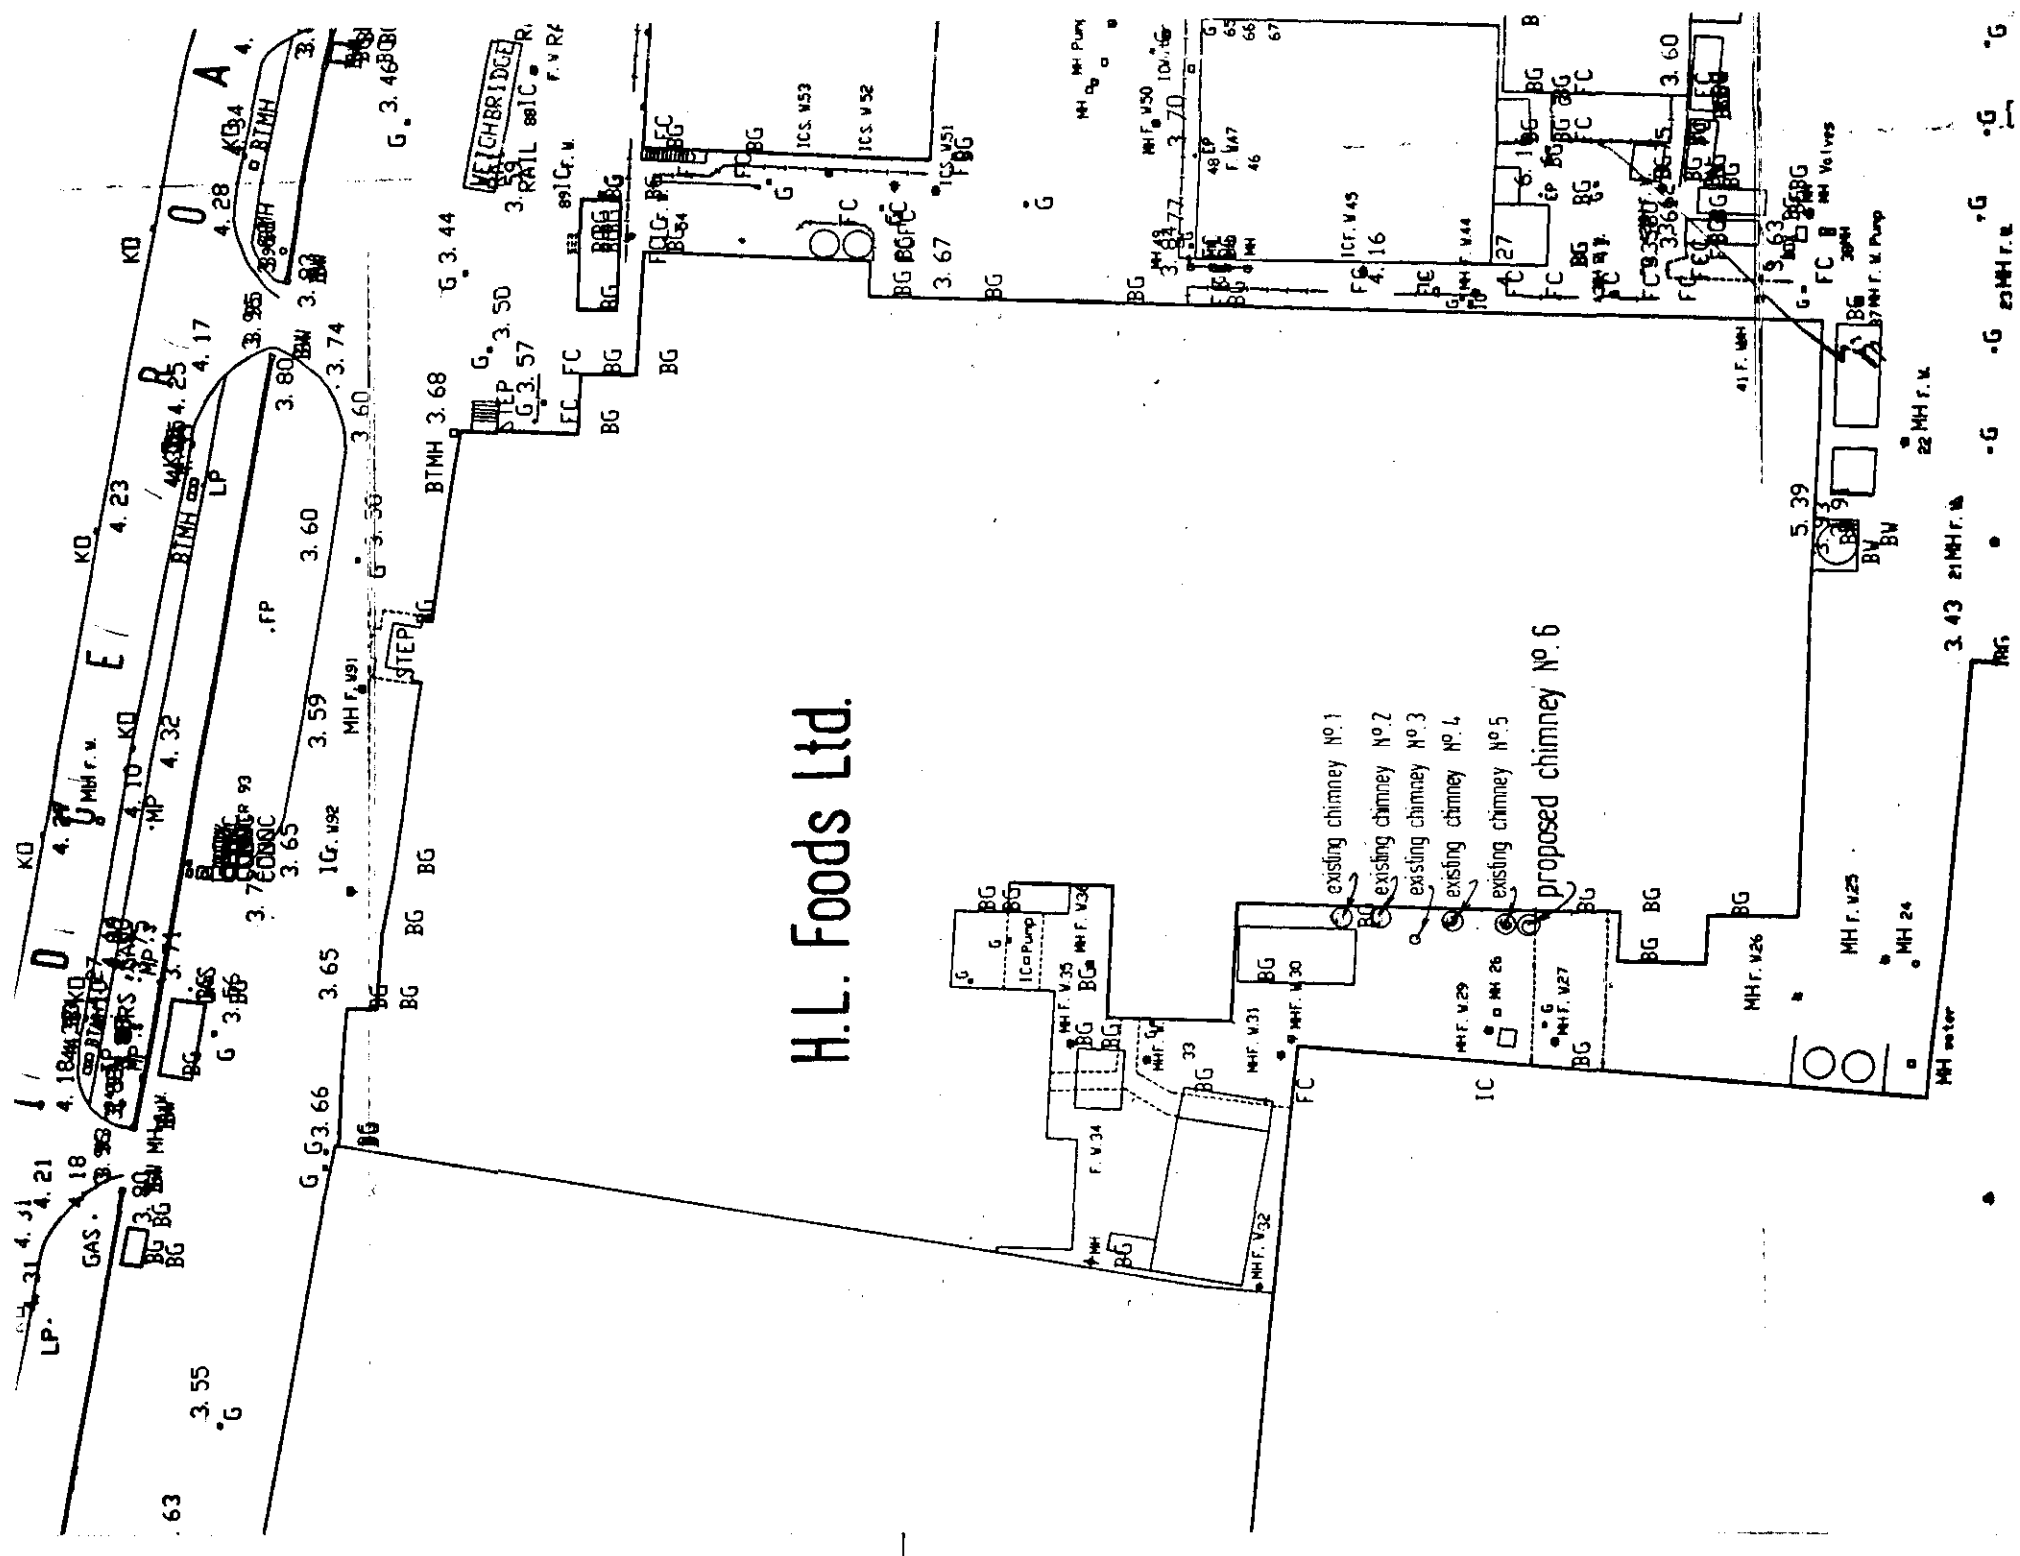

- SITE:**
- H L FOODS, SPALDING - CHIMNEY NO. 6
 - 24 m
 - 750 mm
 - BLACK
 - ALUMINIUM
 - 4
 - 12 mm
 - 16 m
 - 4400 mm
 - 395 x 550 mm
 - LIGHT GAS SOLID FUEL
 - 980 mm
 - SILVER
 - GROUND LEVEL
- HEIGHT ABOVE GROUND:**
- TOP DIAMETER INTERNAL:
 - COLOUR OF SMOKE BAND:
 - TYPE OF CLADDING:
 - SETS OF GUY WIRES:
 - GUY WIRE DIAMETER:
 - HEIGHT OF GUY BANDS ABOVE GROUND:
 - HEIGHT OF FLUE SPIGOT FROM GROUND:
 - SIZE OF SOOT DOOR:
 - TYPE OF FUEL BURNER:
 - TOP DIAMETER EXTERNAL:
 - COLOUR OF CHIMNEY:
 - BASE HEIGHT ABOVE GROUND:

SOUTH HOLLAND DC
HOUSING & PLANNING
13 APR 2000
Ref: 0486/00

Site Area 55,750m² (13.7 acres)

Proposed erection of a new steel flue chimney No. 6

H. L. FOODS LTD, Little Sutton, Lincs

J. HARRALL (Dep-Arch) 2 Post Office Lane, Wisbech, Cambs. PE3 1HG. Tel: 01954 478800 Fax: 01954 478801