




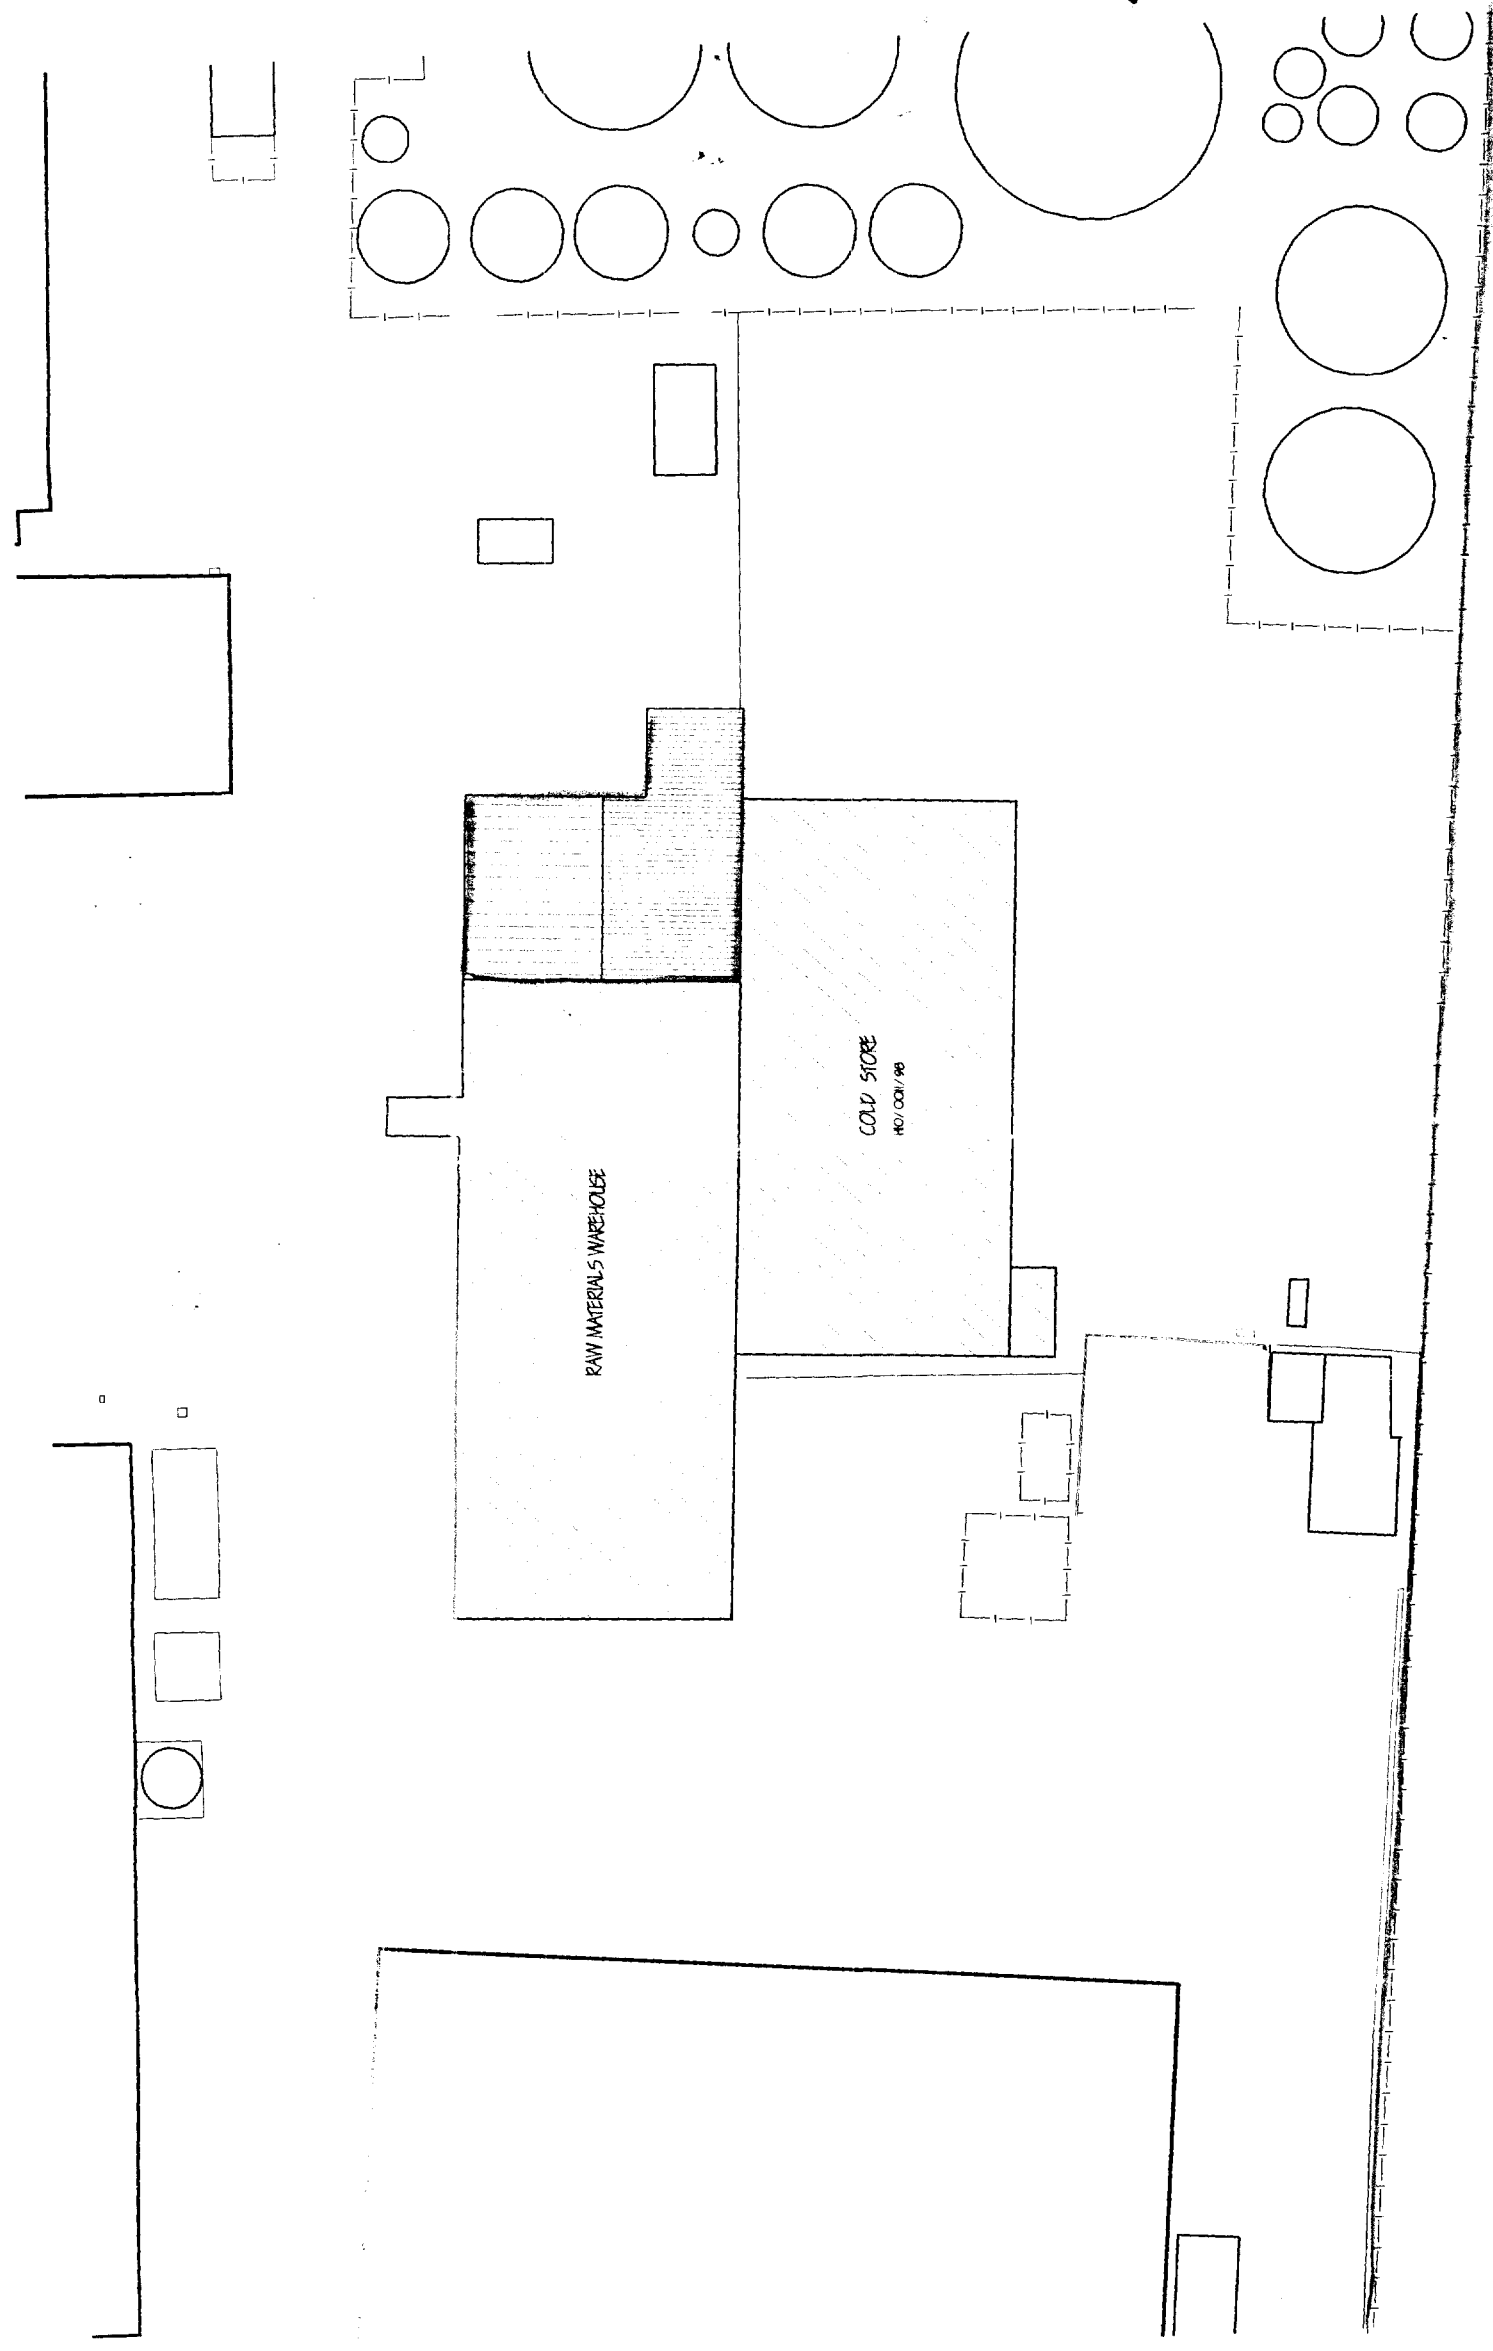

H.L. FOODS LTD.  
18 MAY 1998

Ref: 0506/98  
18 MAY 1998  
SOUTH EAST LINDSAY  
HOUSING & PLANNING

BLOCK PLAN 1:500

H.L. FOODS LTD.  
PROPOSED DE-BOX BUILDING,  
BRIDGE ROAD, LONG SUTTON, SPALDING, Lincs.