


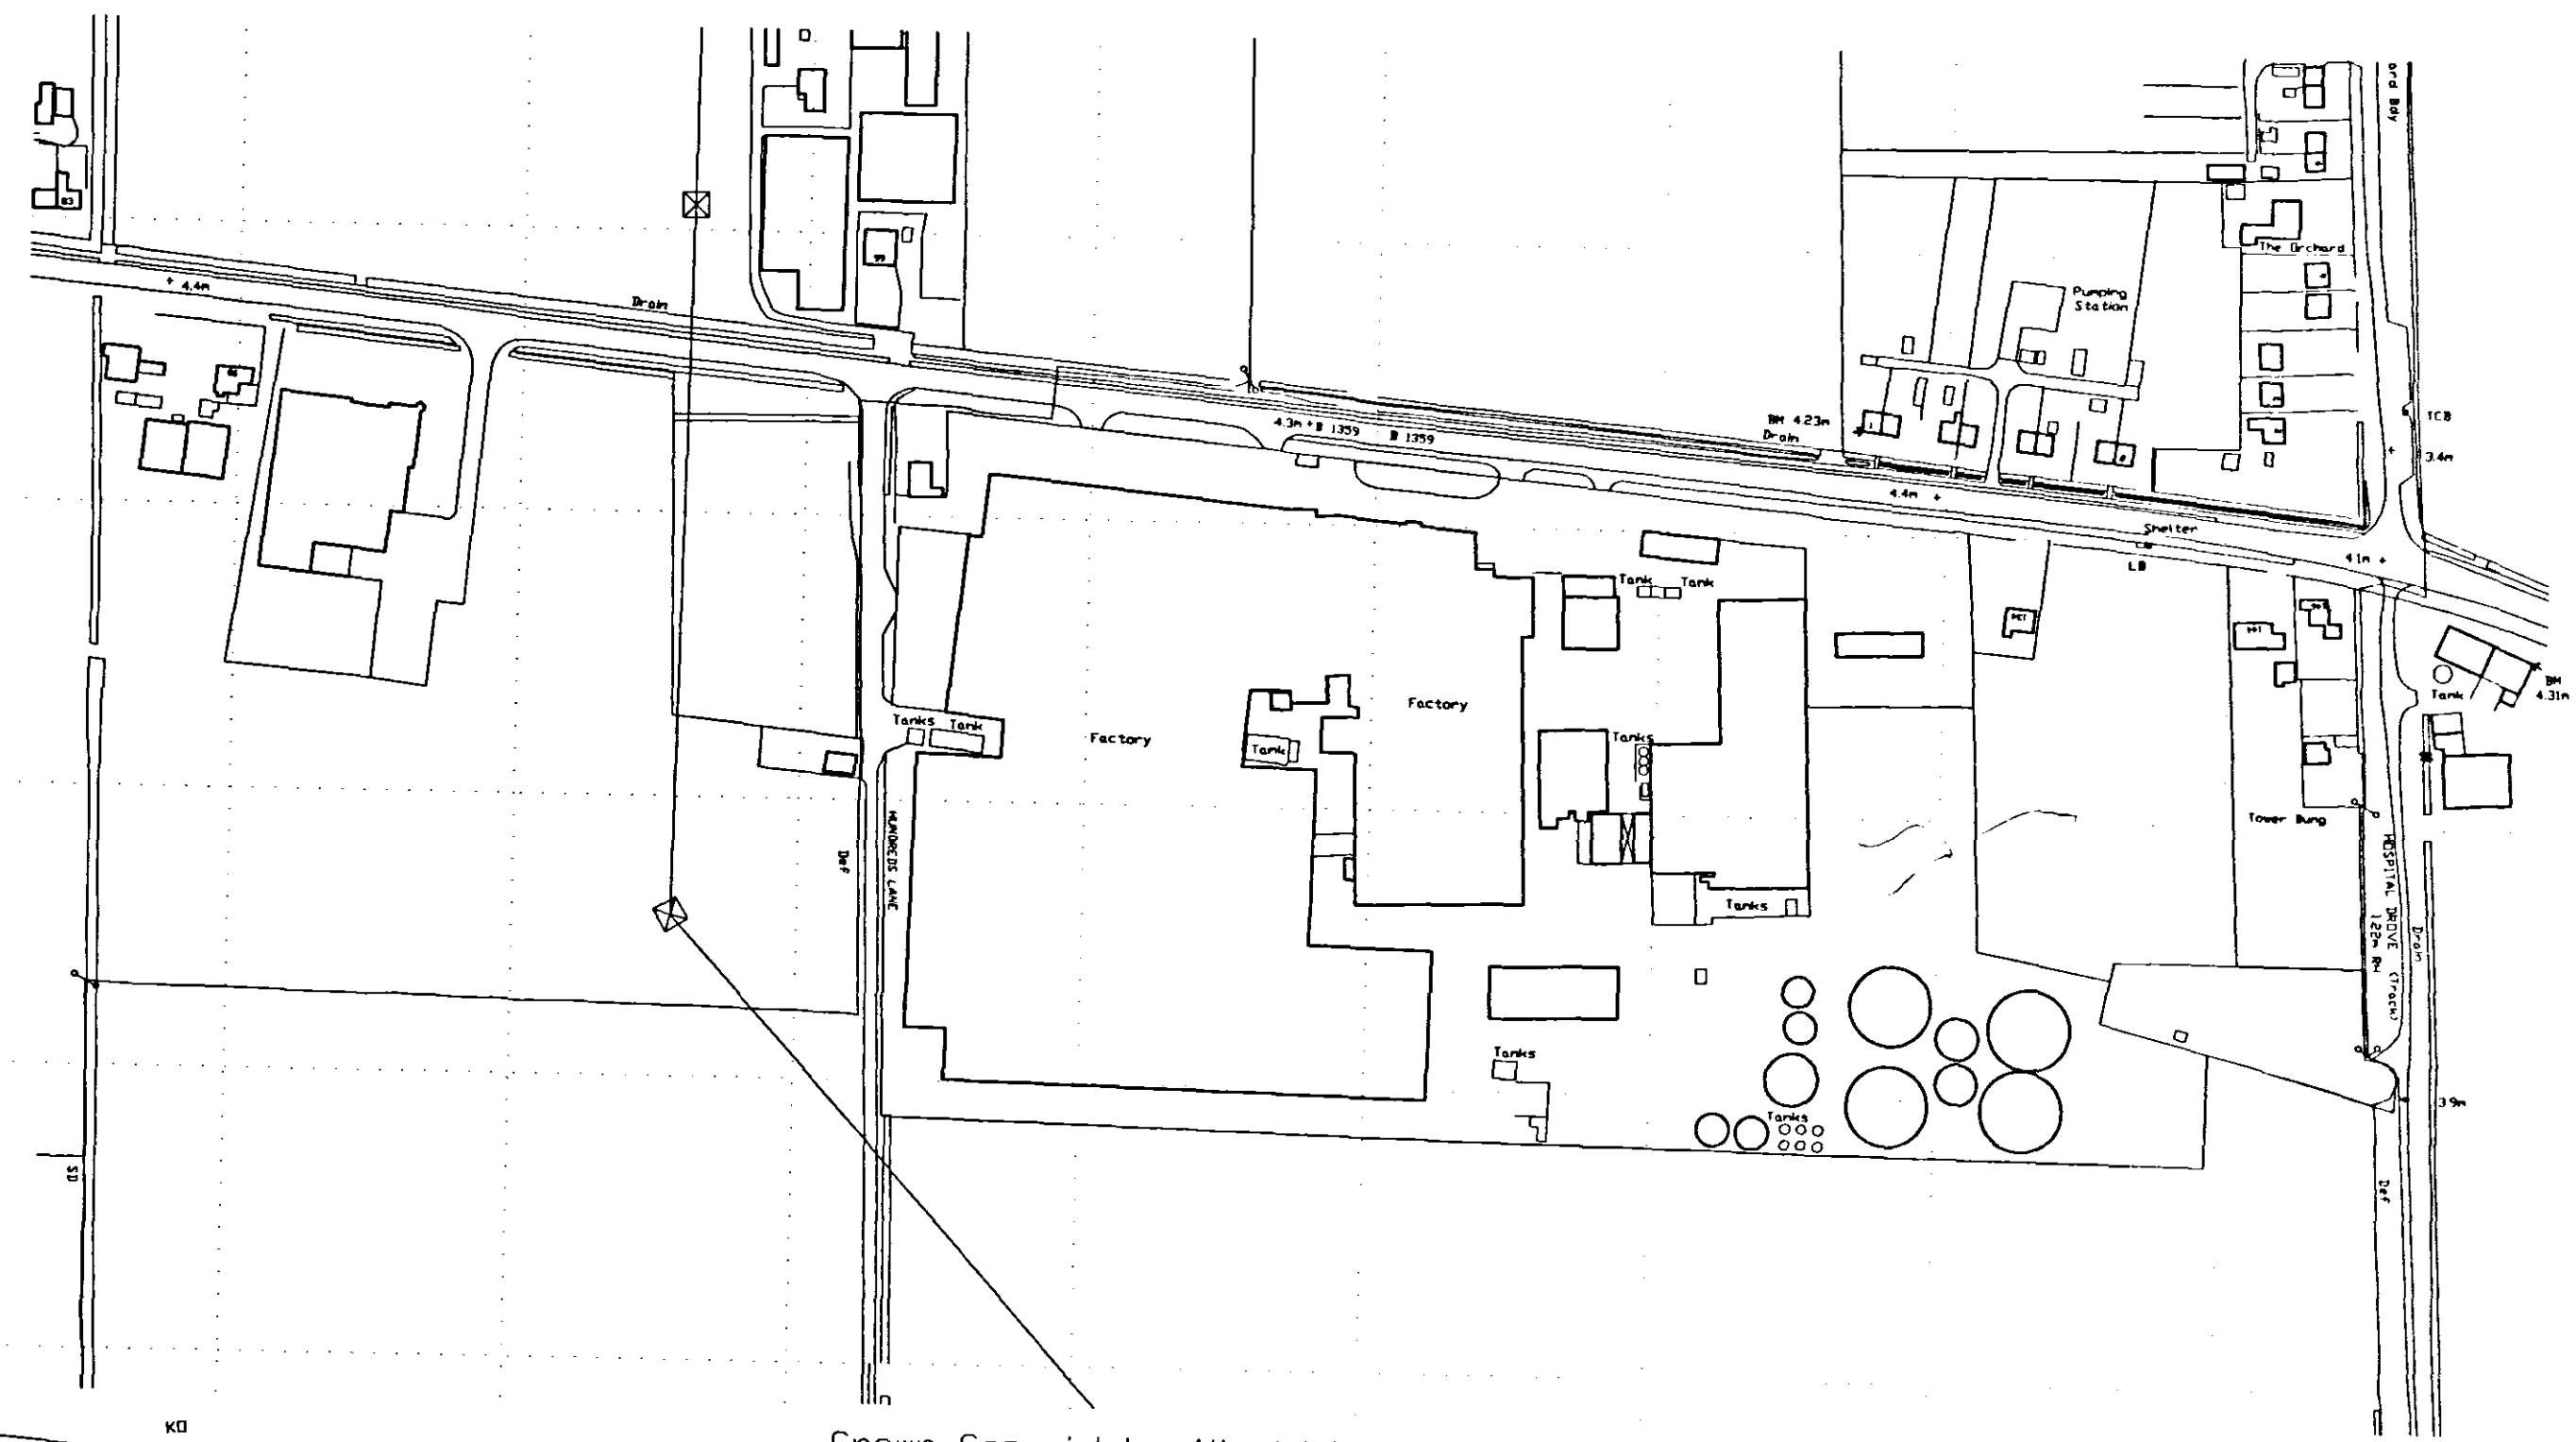

LOCATION PLAN 1:2500



GODFRE
CONSTRUCTION LTD

Client. PREMIER FOODS LTD

Project.
PROPOSED EXTENSION TO FACTORY
BRIDGE ROAD
LONG SHUTT
SPALDING
Lincs.

Scale	Drawing No. 6023-03
Date. DEC '06	Drawn. J.C.