




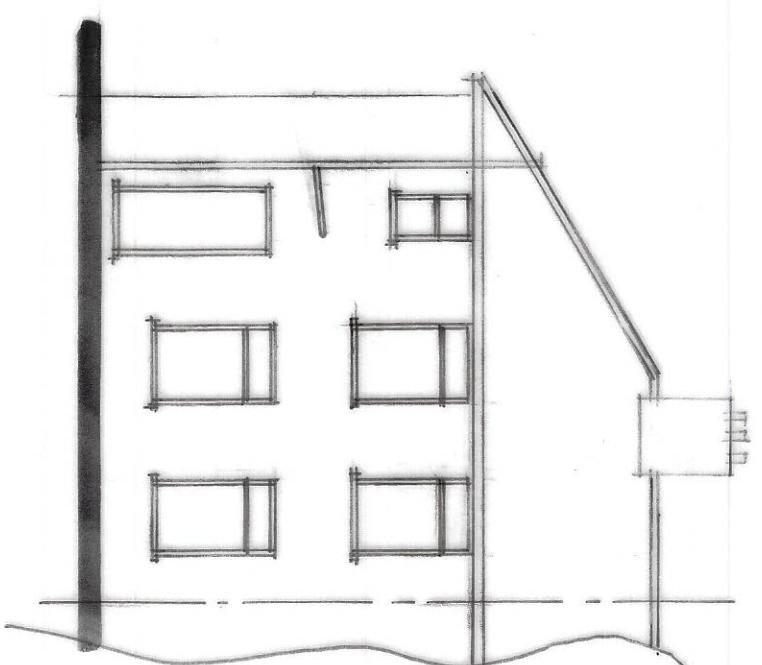

FRONT

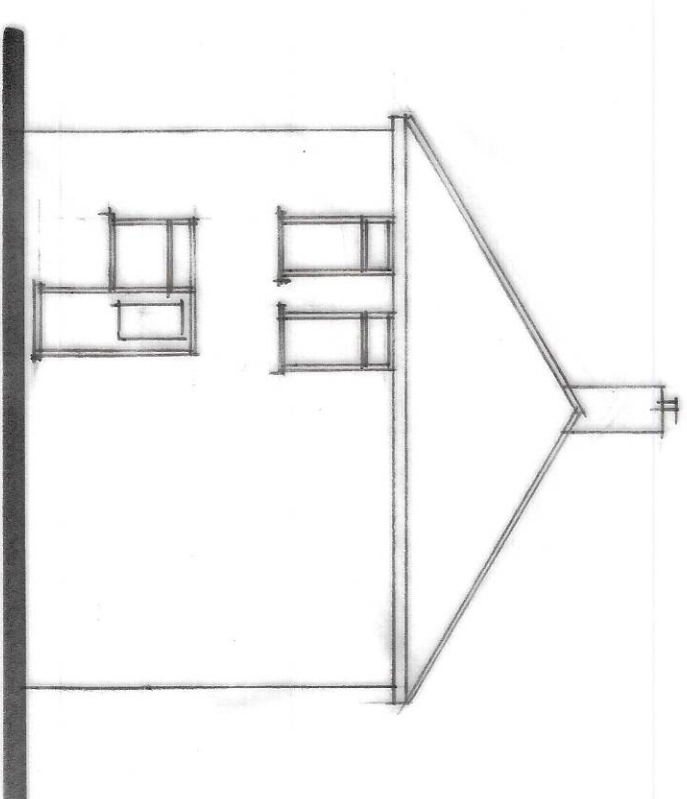

SIDE

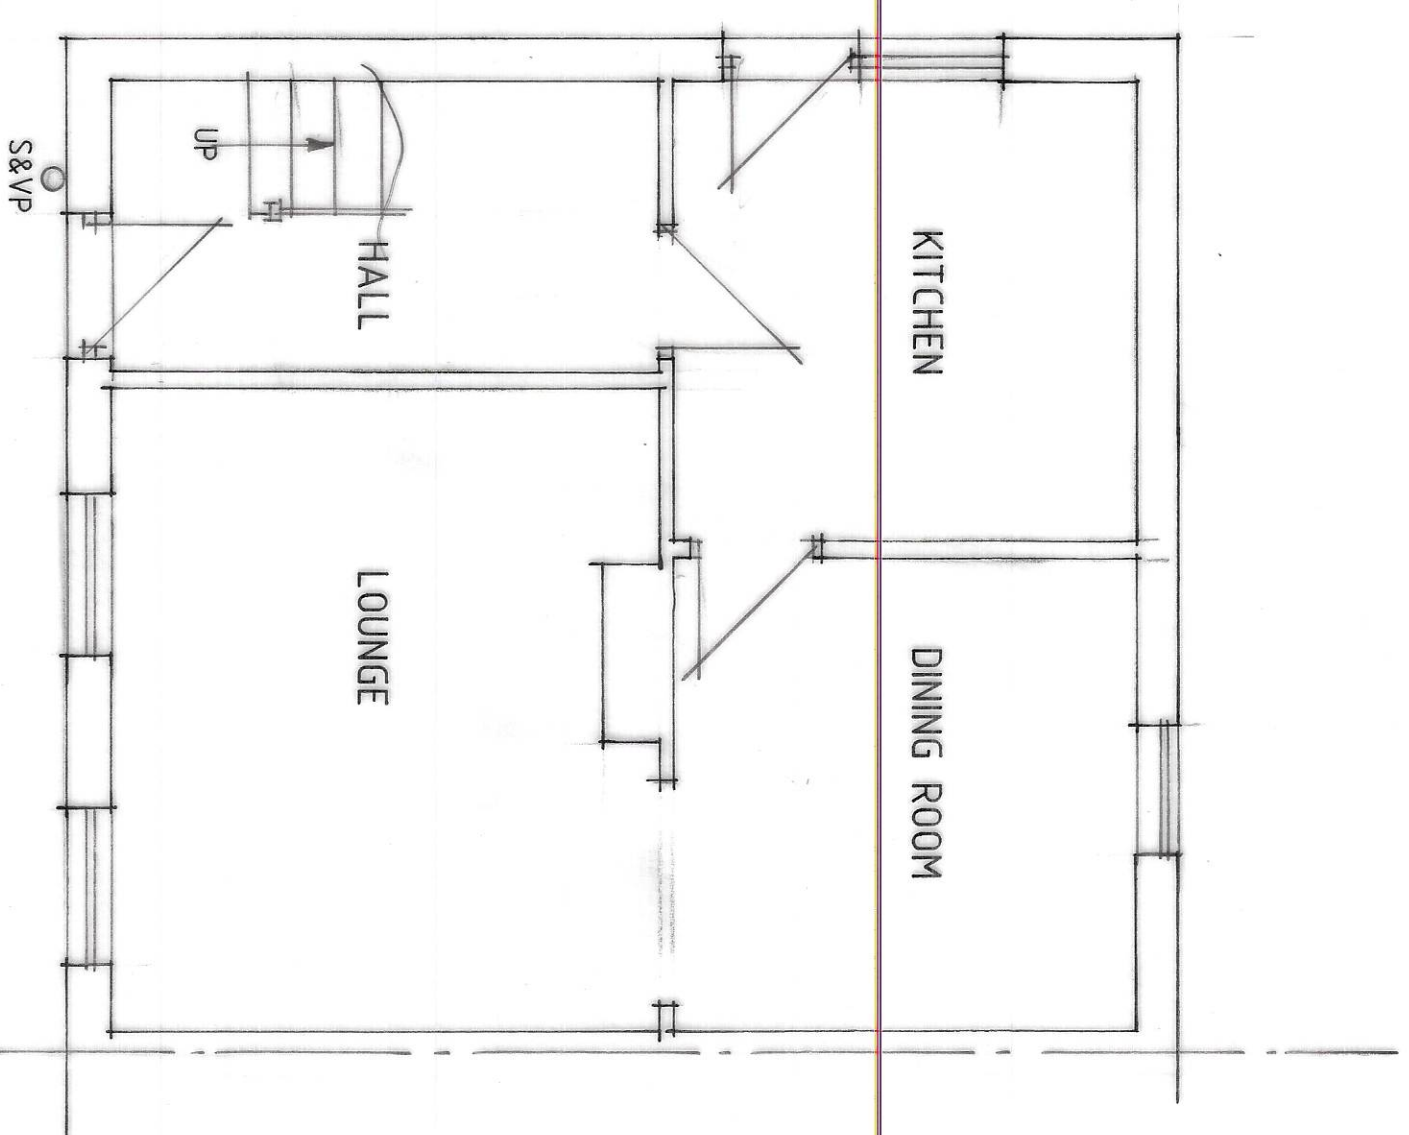

GROUND FLOOR PLAN

Status
CONSULTANTS IN ARCHITECTURE & PLANNING

PROPOSED EXTENSION AT
15 HOSPITAL DROVE,
LITTLE SUTTON FOR

MR. M. PUDEPHATT.

PLAN AS EXISTING

1:50	1:100	SD25-005/1
FEB-25		B.GILHAM.



SD25-005/1