

SOUTH ELEVATION

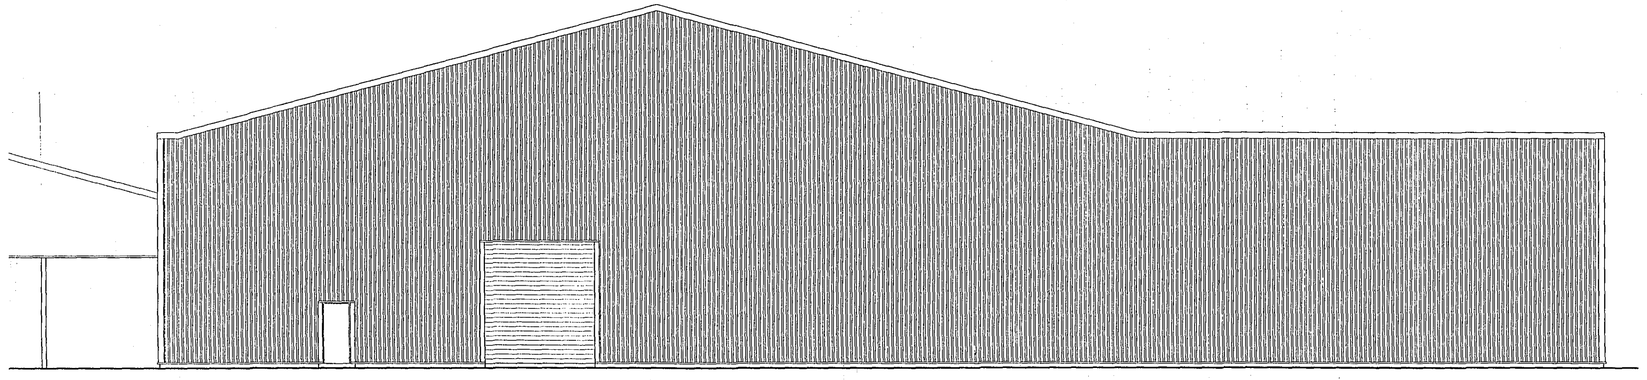

EAST ELEVATION

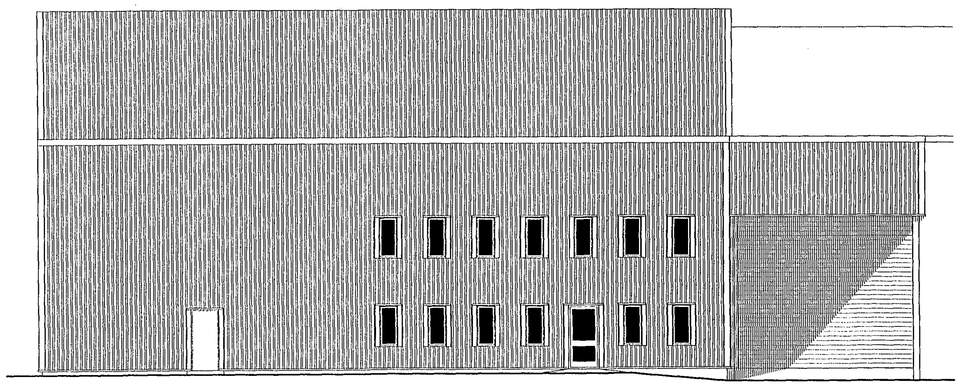

NORTH ELEVATION

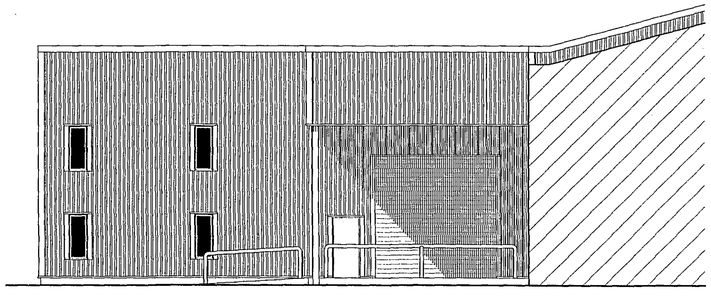

WEST ELEVATION

revision	date	initials	revision details.
A	MAR. '07	J.C.	DRAWING PRODUCED
B	MAR. '07	J.C.	DOORS
C	MAY '07	J.C.	CANOPY / DOORS

ISSUE STATUS	ISSUE DATE

GODFREY CONSTRUCTION LTD

WEST BANK SUTTON BRIDGE
SPALDING LINC'S PE12 9QH
Tel : 01406 351188
Mobile : 07808 125 778
E-Mail : john@godfreyconstruction.co.uk

Client.
PREMIER FOODS LTD

Project.
PROPOSED EXTENSION TO FACTORY
BRIDGE ROAD
LONG SUTTON
SPALDING
LINC'S.

Drawing.

ELEVATIONS - PROPOSED

DETERMINED PLAN

SHDC
Planning & Development
11 MAY 2007
Ref: 0616/07

Scale	1:100	Drawing No.	6023-05-C
Date.	FEB. '07	Drawn.	J.C.