




1 East Pr
1 : 50



2 North Pr
1 : 50




3 West Pr
1 : 50

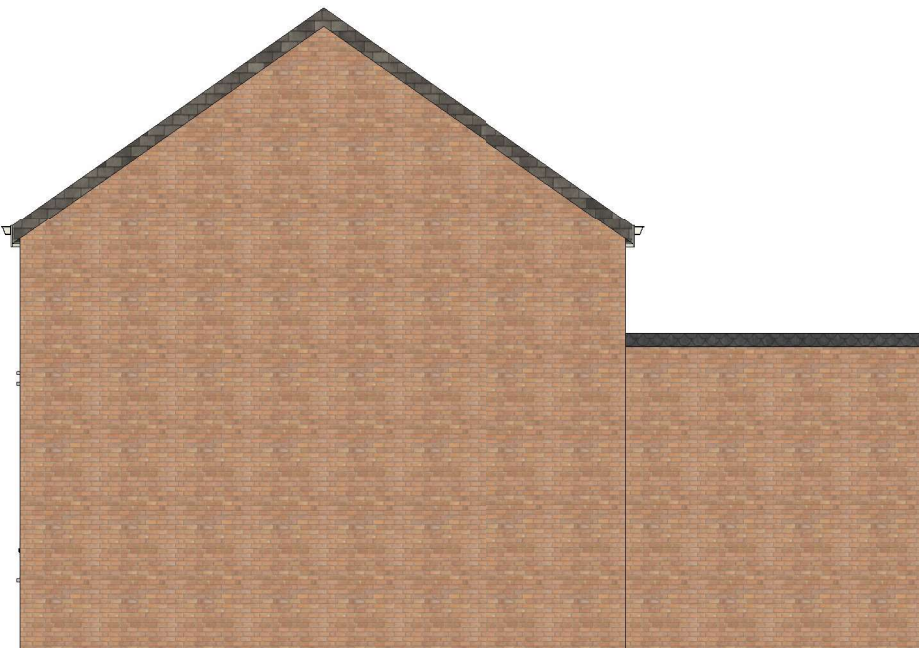

4 South Pr
1 : 50

All site levels and finished floor levels to remain as existing.

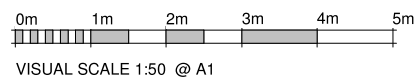

VISUAL SCALE 1:50 @ A1

NOTES:
Report any discrepancies or omissions between the 'Designer' and any consultants drawings to the designer immediately.

Do not scale from Drawings. All dimensions to be checked by contractor on site prior to commencing any work. IF IN DOUBT ASK.

Levels and dimensions of existing structure/site may be from various sources and may be inaccurate.

Unless stated otherwise this drawing is for design intent purposes only and should not be used for any other purpose. The drawing is indicative of designers visual requirements.

COPYRIGHT:
This document is the property of Arcitek Building Design Ltd and copyright is reserved by them. No unauthorised copying, in whole or part part or any form of reproduction is permitted. It must not be retained for reference and the contents may not be disclosed to any third party without the special written consent of Arcitek Building Design Ltd.

CDM:
This drawing represents design intent only and should not be used for construction purposes without written notification from Principle Designer

REVISIONS:
Recycle all previous versions of this drawing and check with designer that you have the latest revision.

Rev	Description	Date
1	Open plan kitchen/diner, bi-folds and new windows	31.05.21
2	Removed utility windows	09.06.21

CODE	SUITABILITY DESCRIPTION
STATUS	PURPOSE OF ISSUE



www.arcitek.co.uk

PROJECT		
2 Hundred Lane, PE12 9AJ		
TITLE		
Elevations (Pr)		
CLIENT		
Mr and Mrs Puchalka		
DRAWN BY	CHECKED BY	DATE
EH	SR	09.06.21
SCALE (@ A1)		PROJECT NUMBER
1 : 50		17265
DRAWING NUMBER		REV
17265 - 003		2