
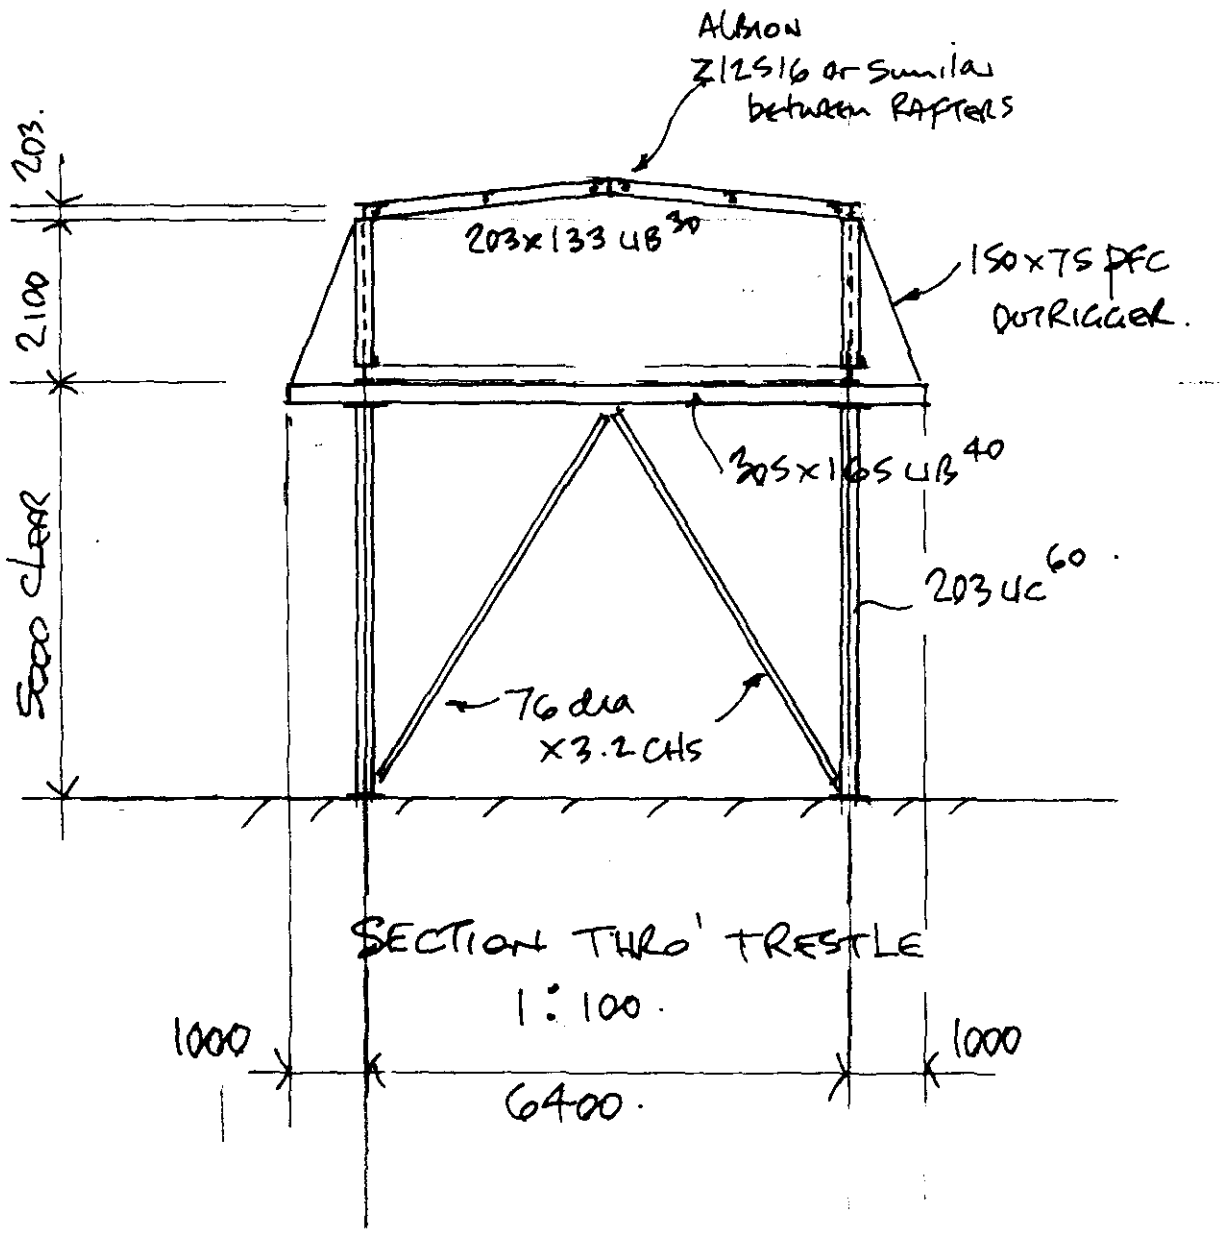


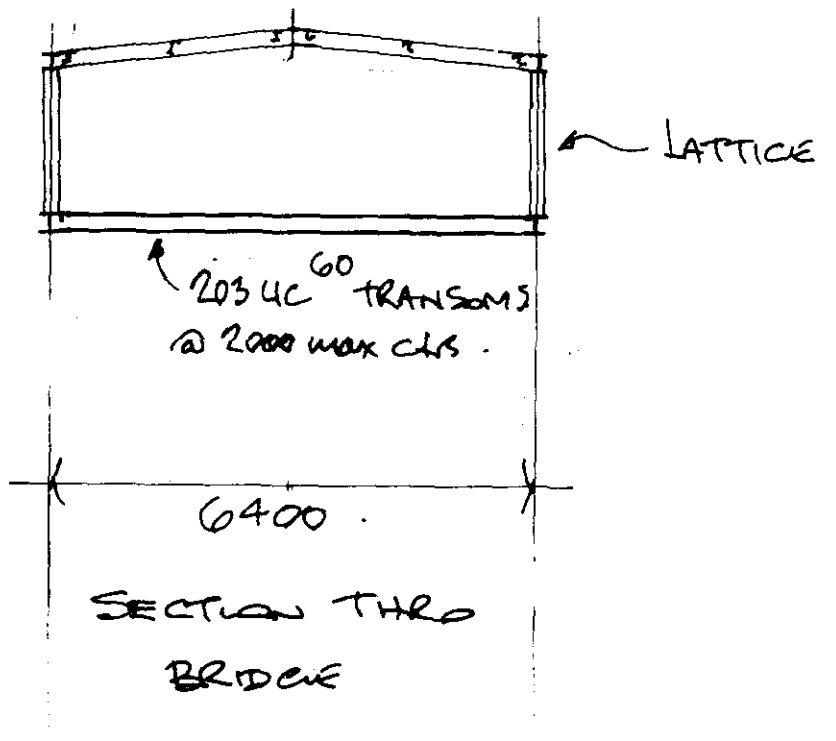


SECTION THRO
BRIDGE

07 JUL 2000
Ref: 0723/00

HELVER DESIGNS
01775 760226

SECTIONS - PROPOSED CONVEYOR BRIDGE for H.L FOODS - BRIDGE RD - LONG SUTTON . DRG HDS/LF/00/S.

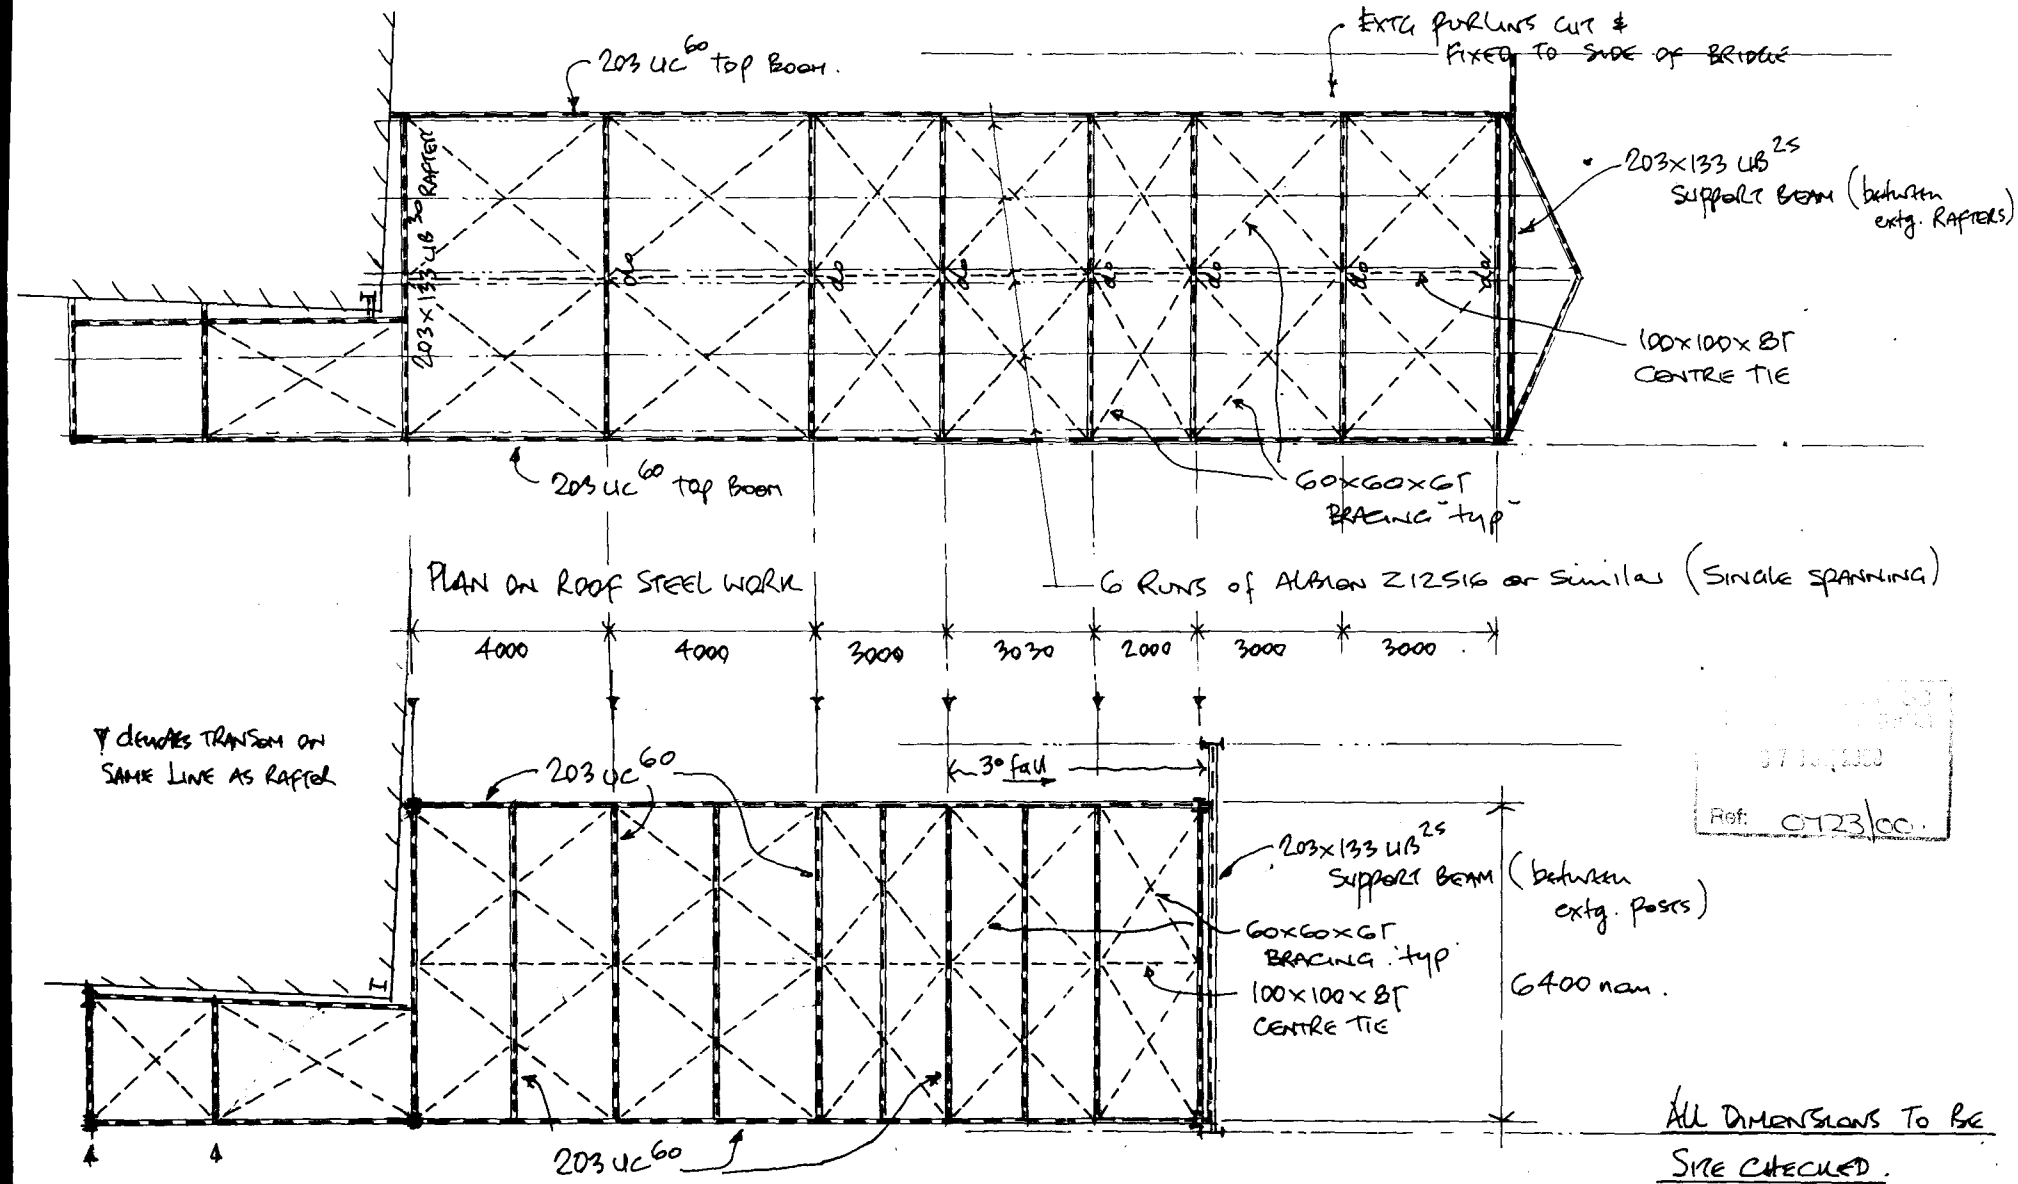


Ref: 0723/00.

STEEL PLANS - PROPOSED CONVEYOR BRIDGE for H.L. FOODS - BRIDGE RD - LONG SUTTON

HELTER DESIGNS
01775 760226

DRG HDS/LF/00/4

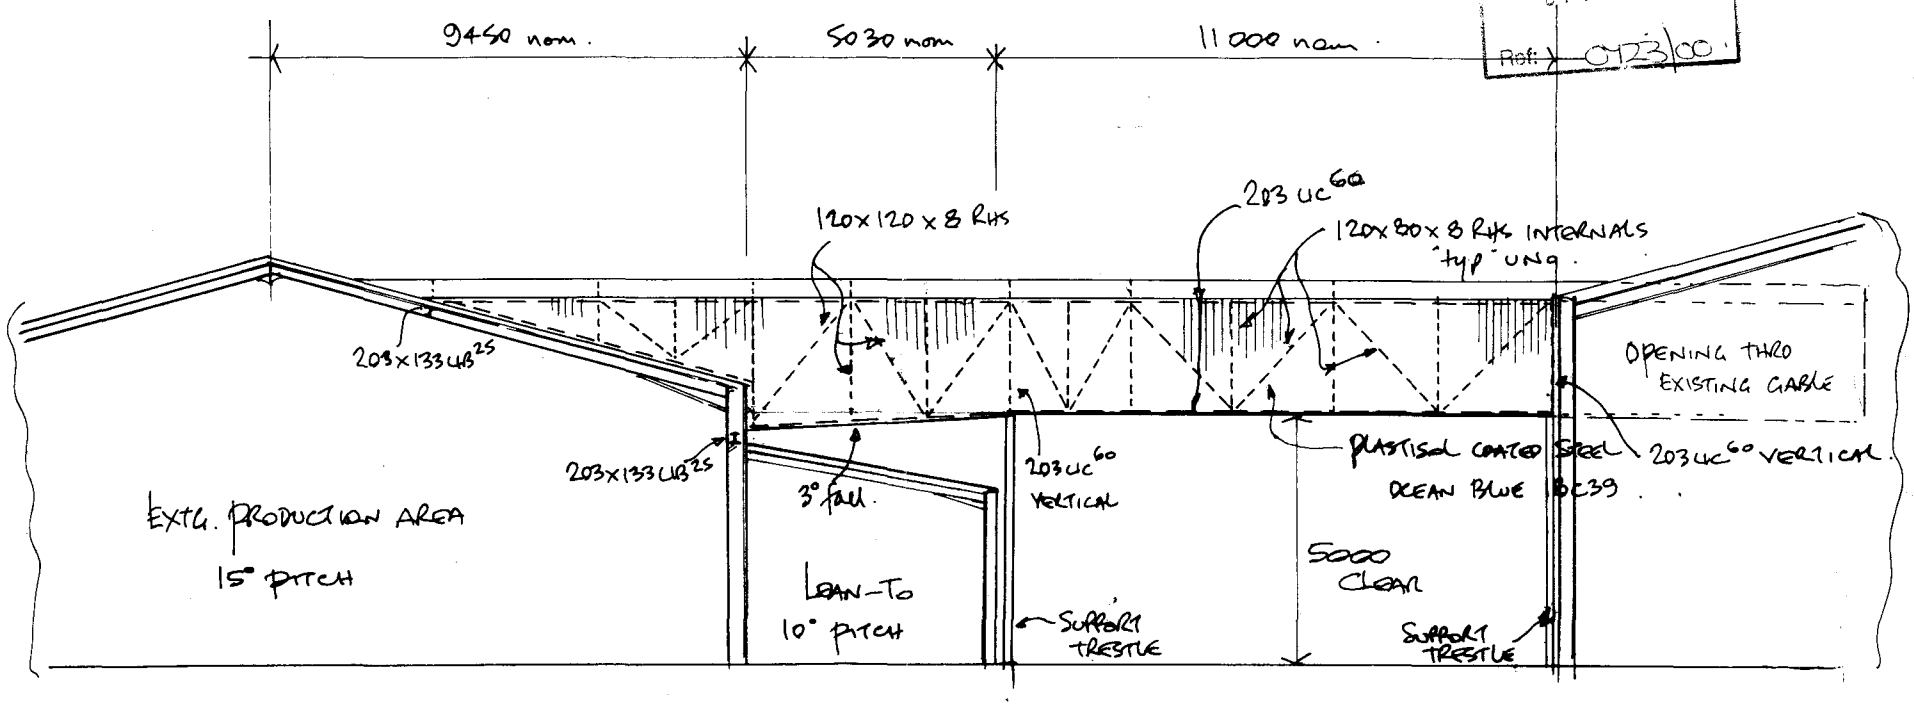

WEST ELEVATION – 1:100.

07 JUN 2000
Ref: 01/23/00


DETERMINED PLAN

ALL DIMENSIONS TO BE SITE CHECKED

HELTER DESIGNS
01775 760226.

DRG HDS/LF/00/3

ELEVATION : PROPOSED CONVEYOR BRIDGE for H.L. FOODS - BRIDGE RD - LONG SUTTON

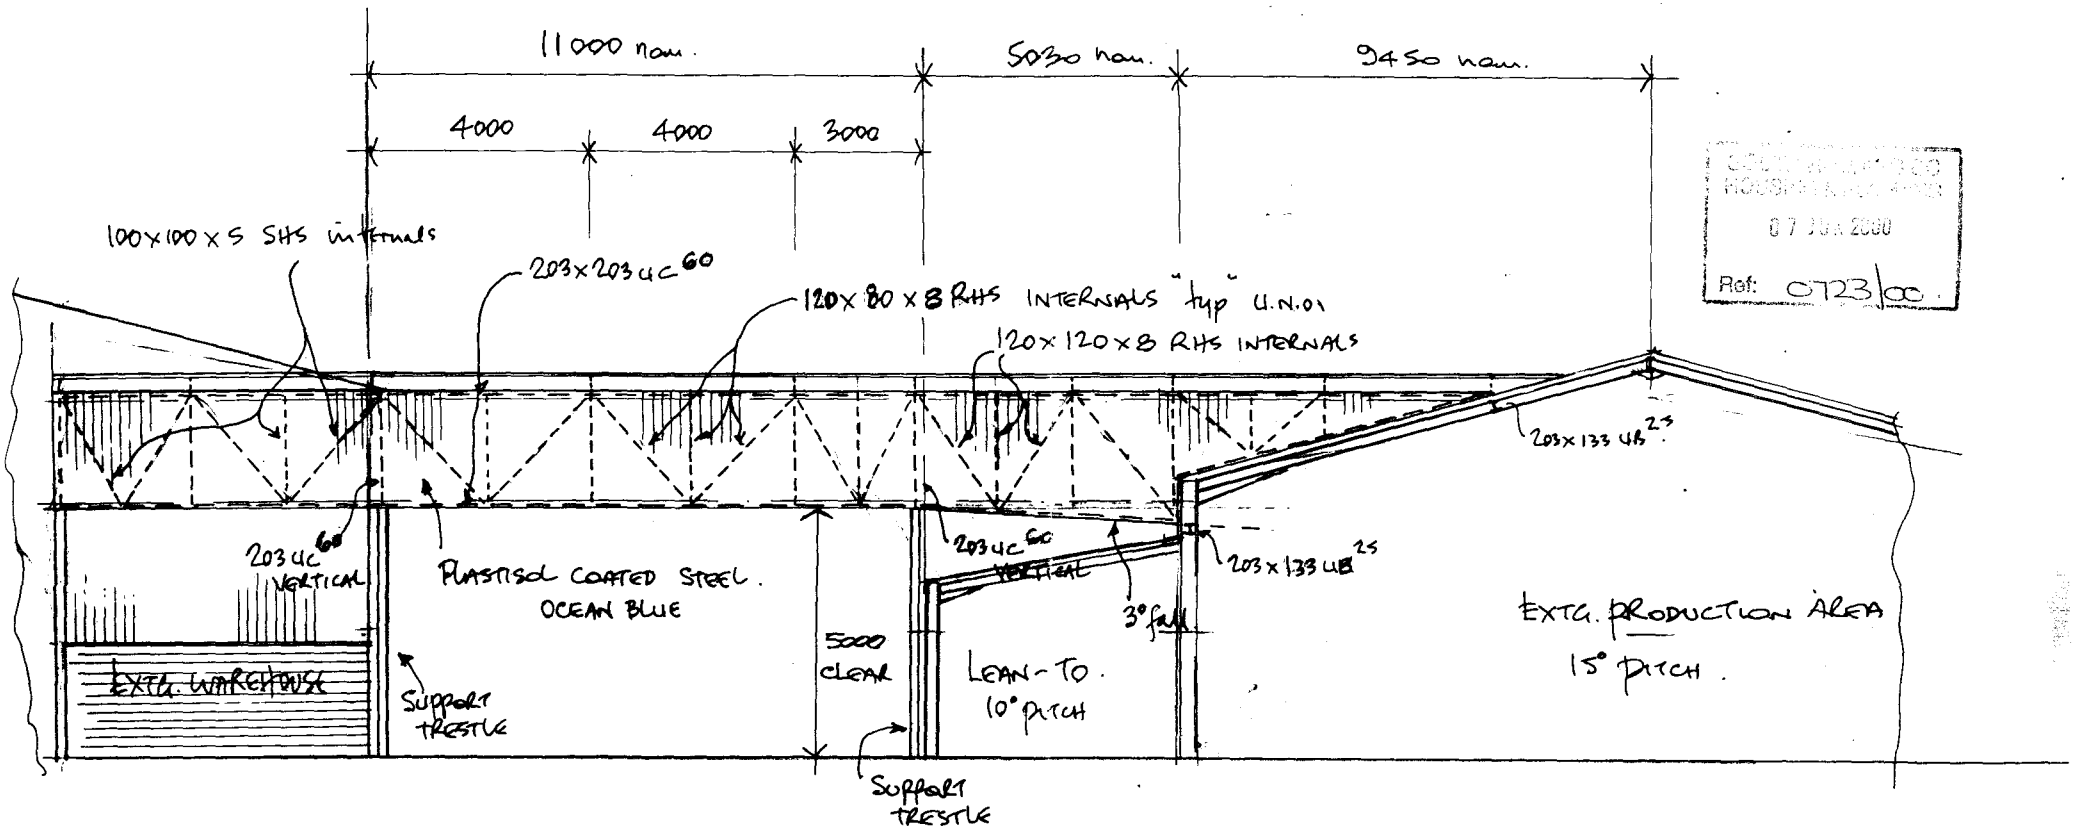

EAST ELEVATION - 1:100

07 JUN 2000
Ref: 0723/00


DETERMINED PLAN

ALL DIMENSIONS TO BE SITE CHECKED.

HELTER DESIGNS
01775 760226

DRG HDS/LF/00/2

ELEVATION - PROPOSED CONVEYOR BRIDGE FOR H.L. FOODS - BRIDGE RD - LONG SUTTON.

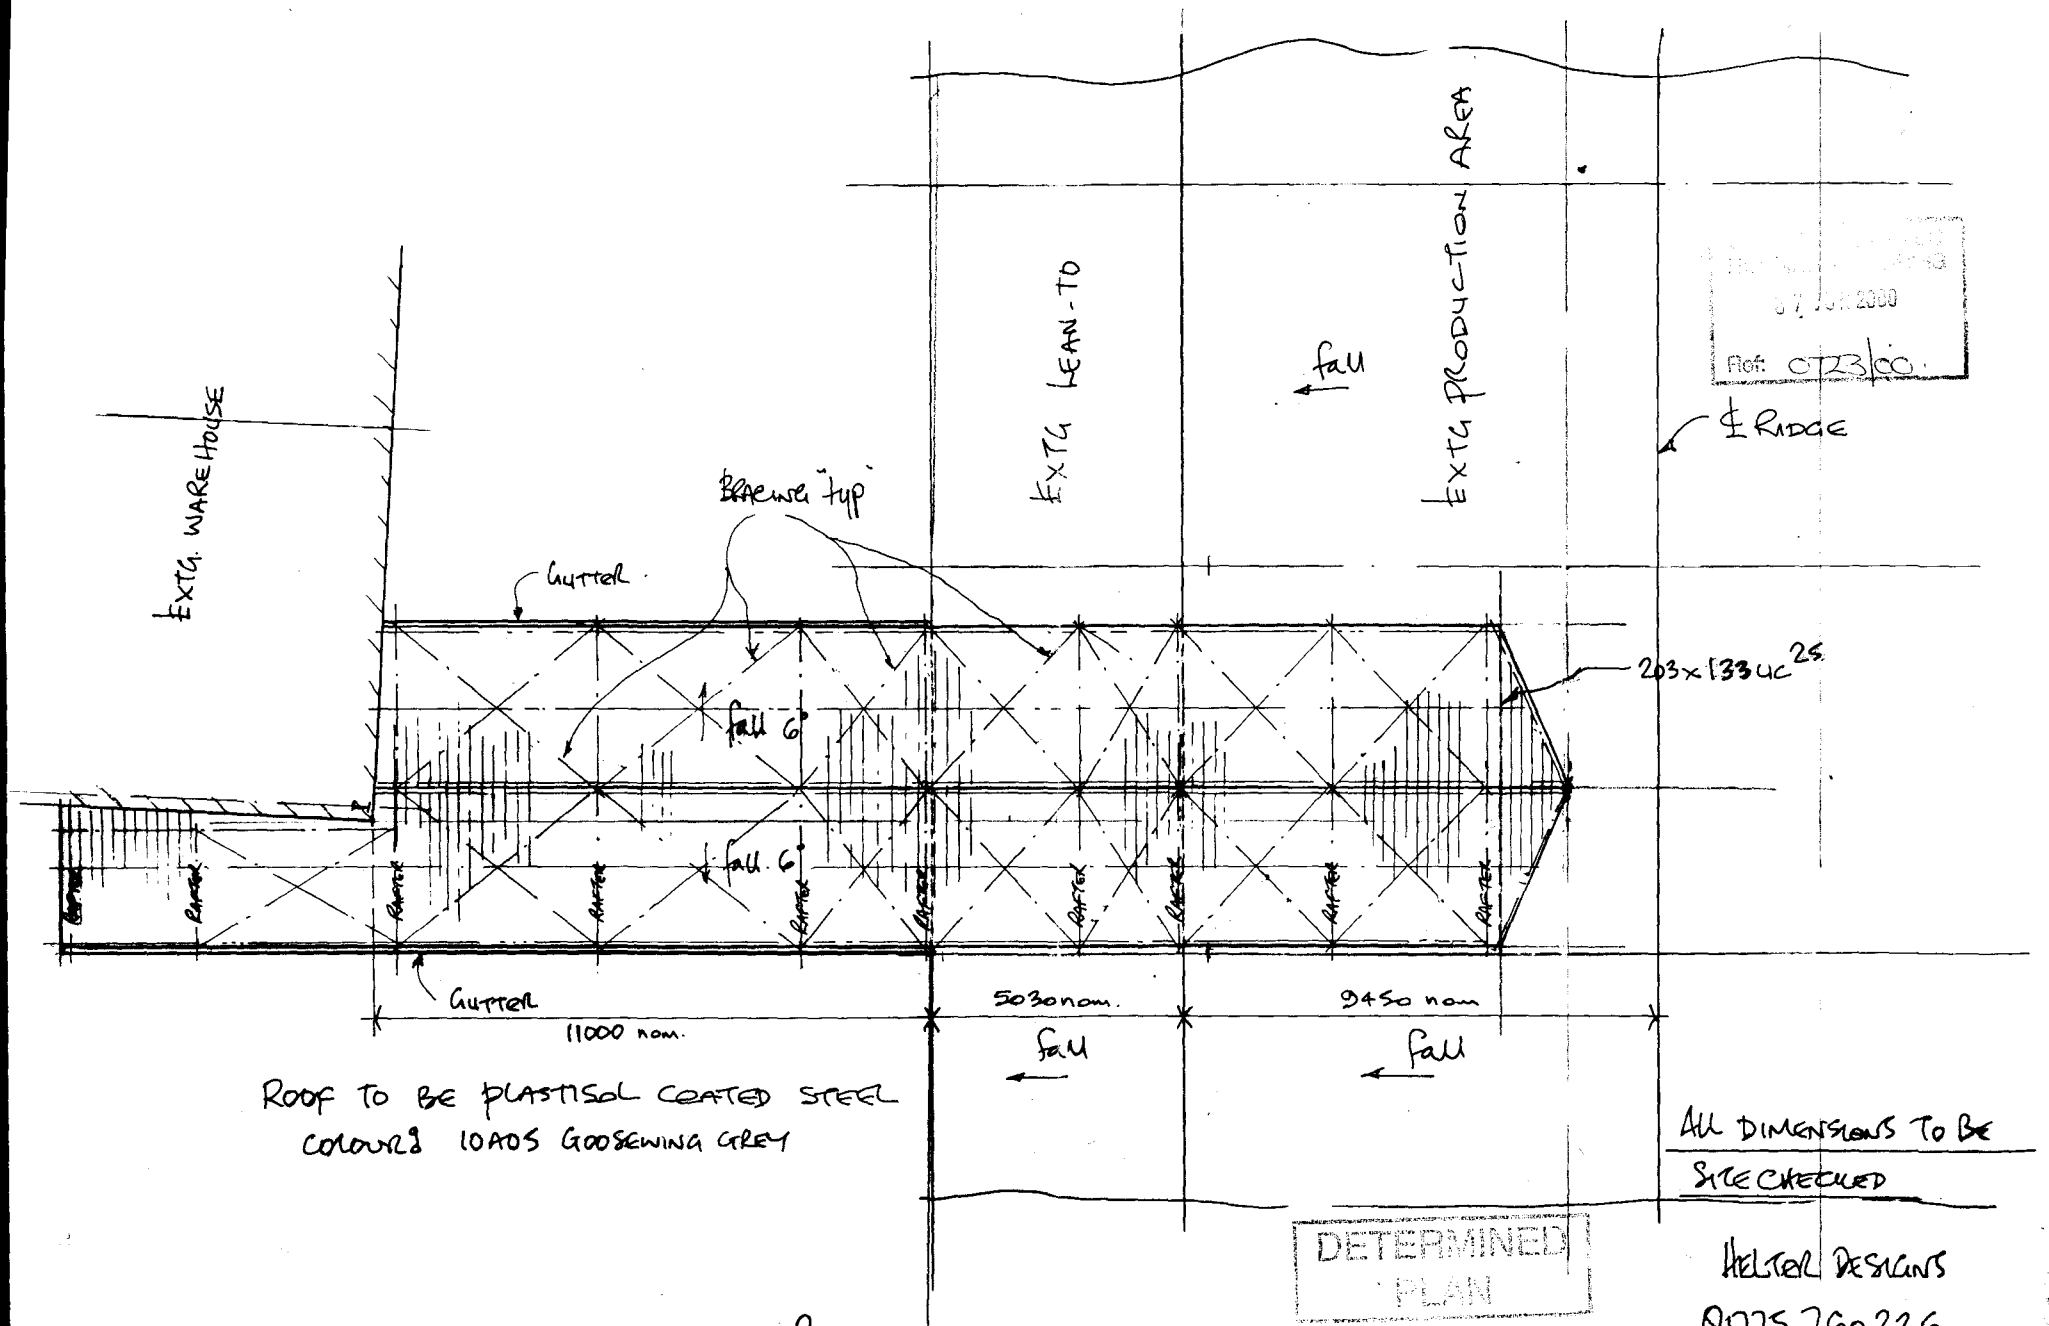

ROOF TO BE PLASTISOL COATED STEEL COLOUR: LOADS GOOSEWING GREY

ALL DIMENSIONS TO BE SITE CHECKED

DETERMINED PLAN

HELSTER DESIGNS
01775 760226.

ROOF PLAN - PROPOSED CONVEYOR BRIDGE FOR H.L. FOODS - BRIDGE RD - LONG SUTTON

DRG HDS/LF/00/1