
Location Plan

Site Address: **Princes Ltd, Princes Limited, Bridge Road, Long Sutton, Spalding, PE12 9EQ**

Date Produced: **28-Oct-2024**

Scale: **1:2500 @A4**

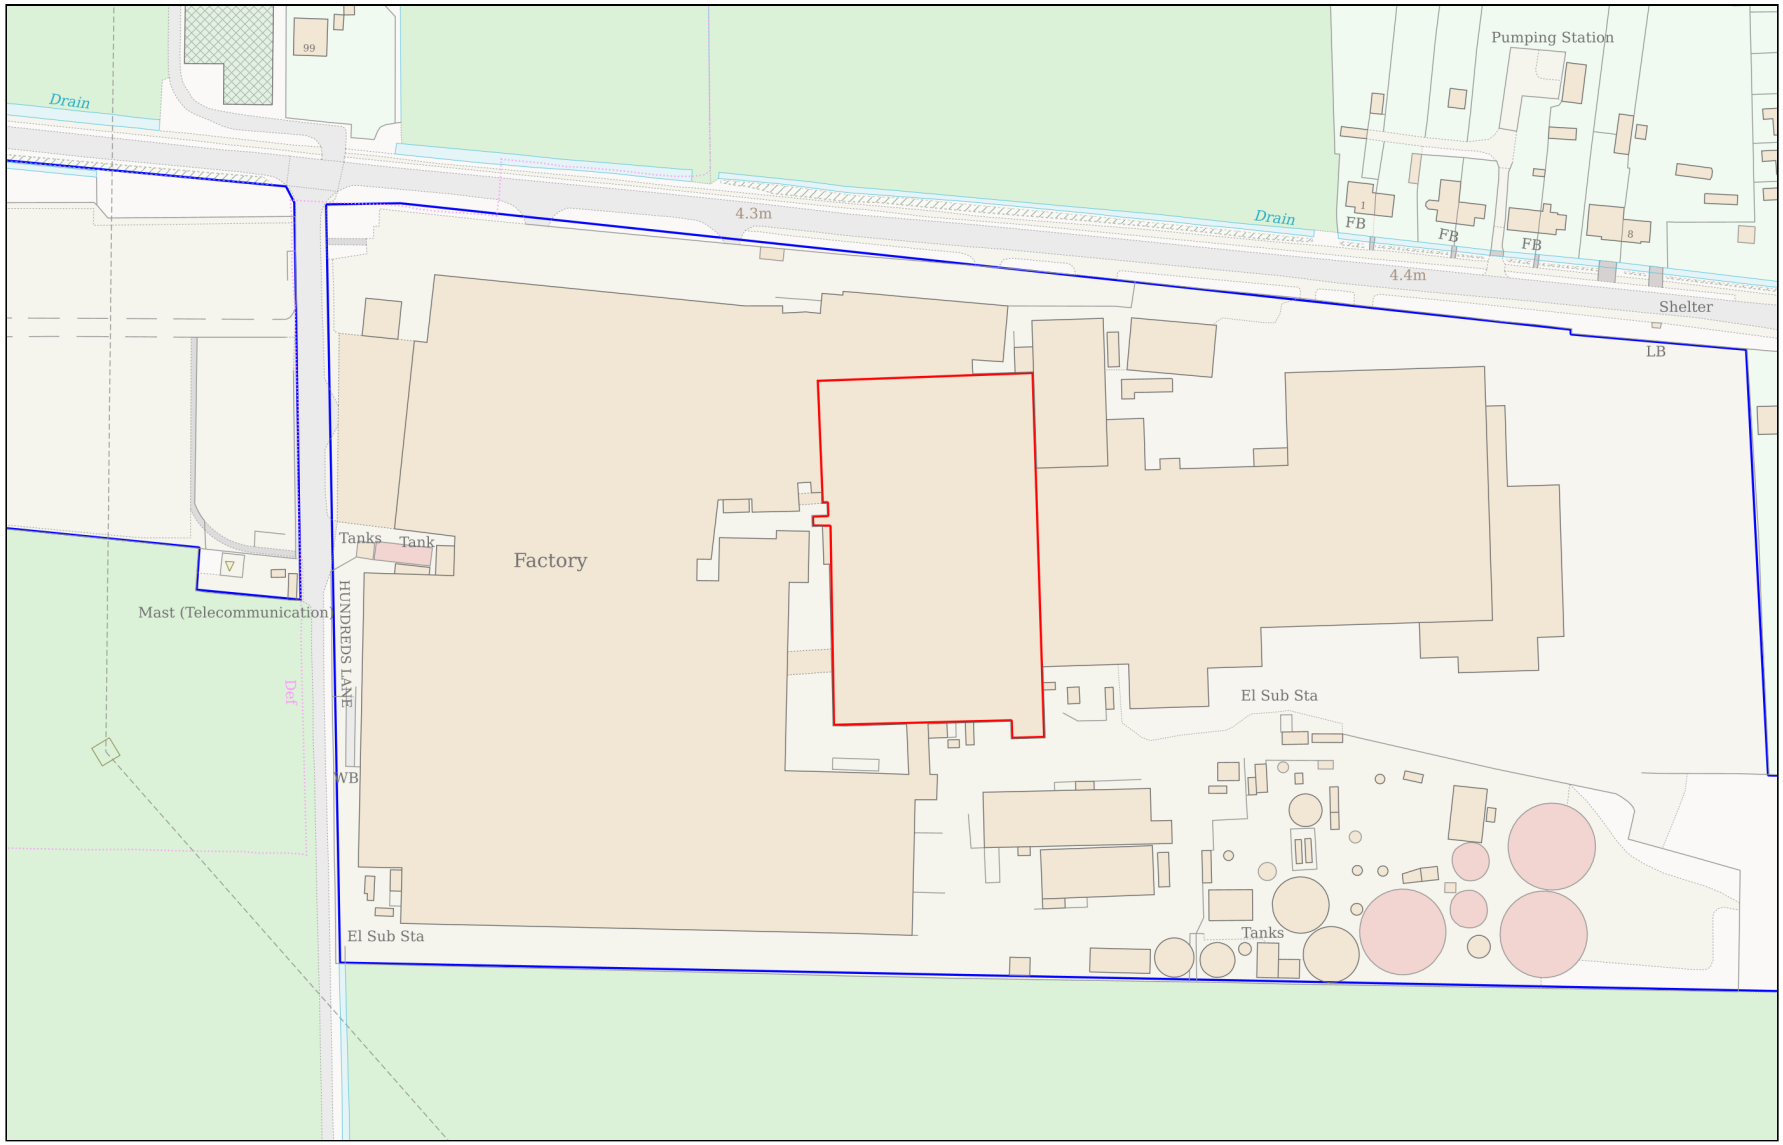

0 100

Metres

Planning Portal Reference: **PP-13458853v1**

Powered By TerraQuest

© Crown copyright and database rights 2024 OS 100042766