
Ordnance Survey
Mapping and Data Centre

Supplied by: www.ukmapcentre.com
Serial Number: 4097
Centre Coordinates: 544975,322279.6

UK MAP CENTRE .com

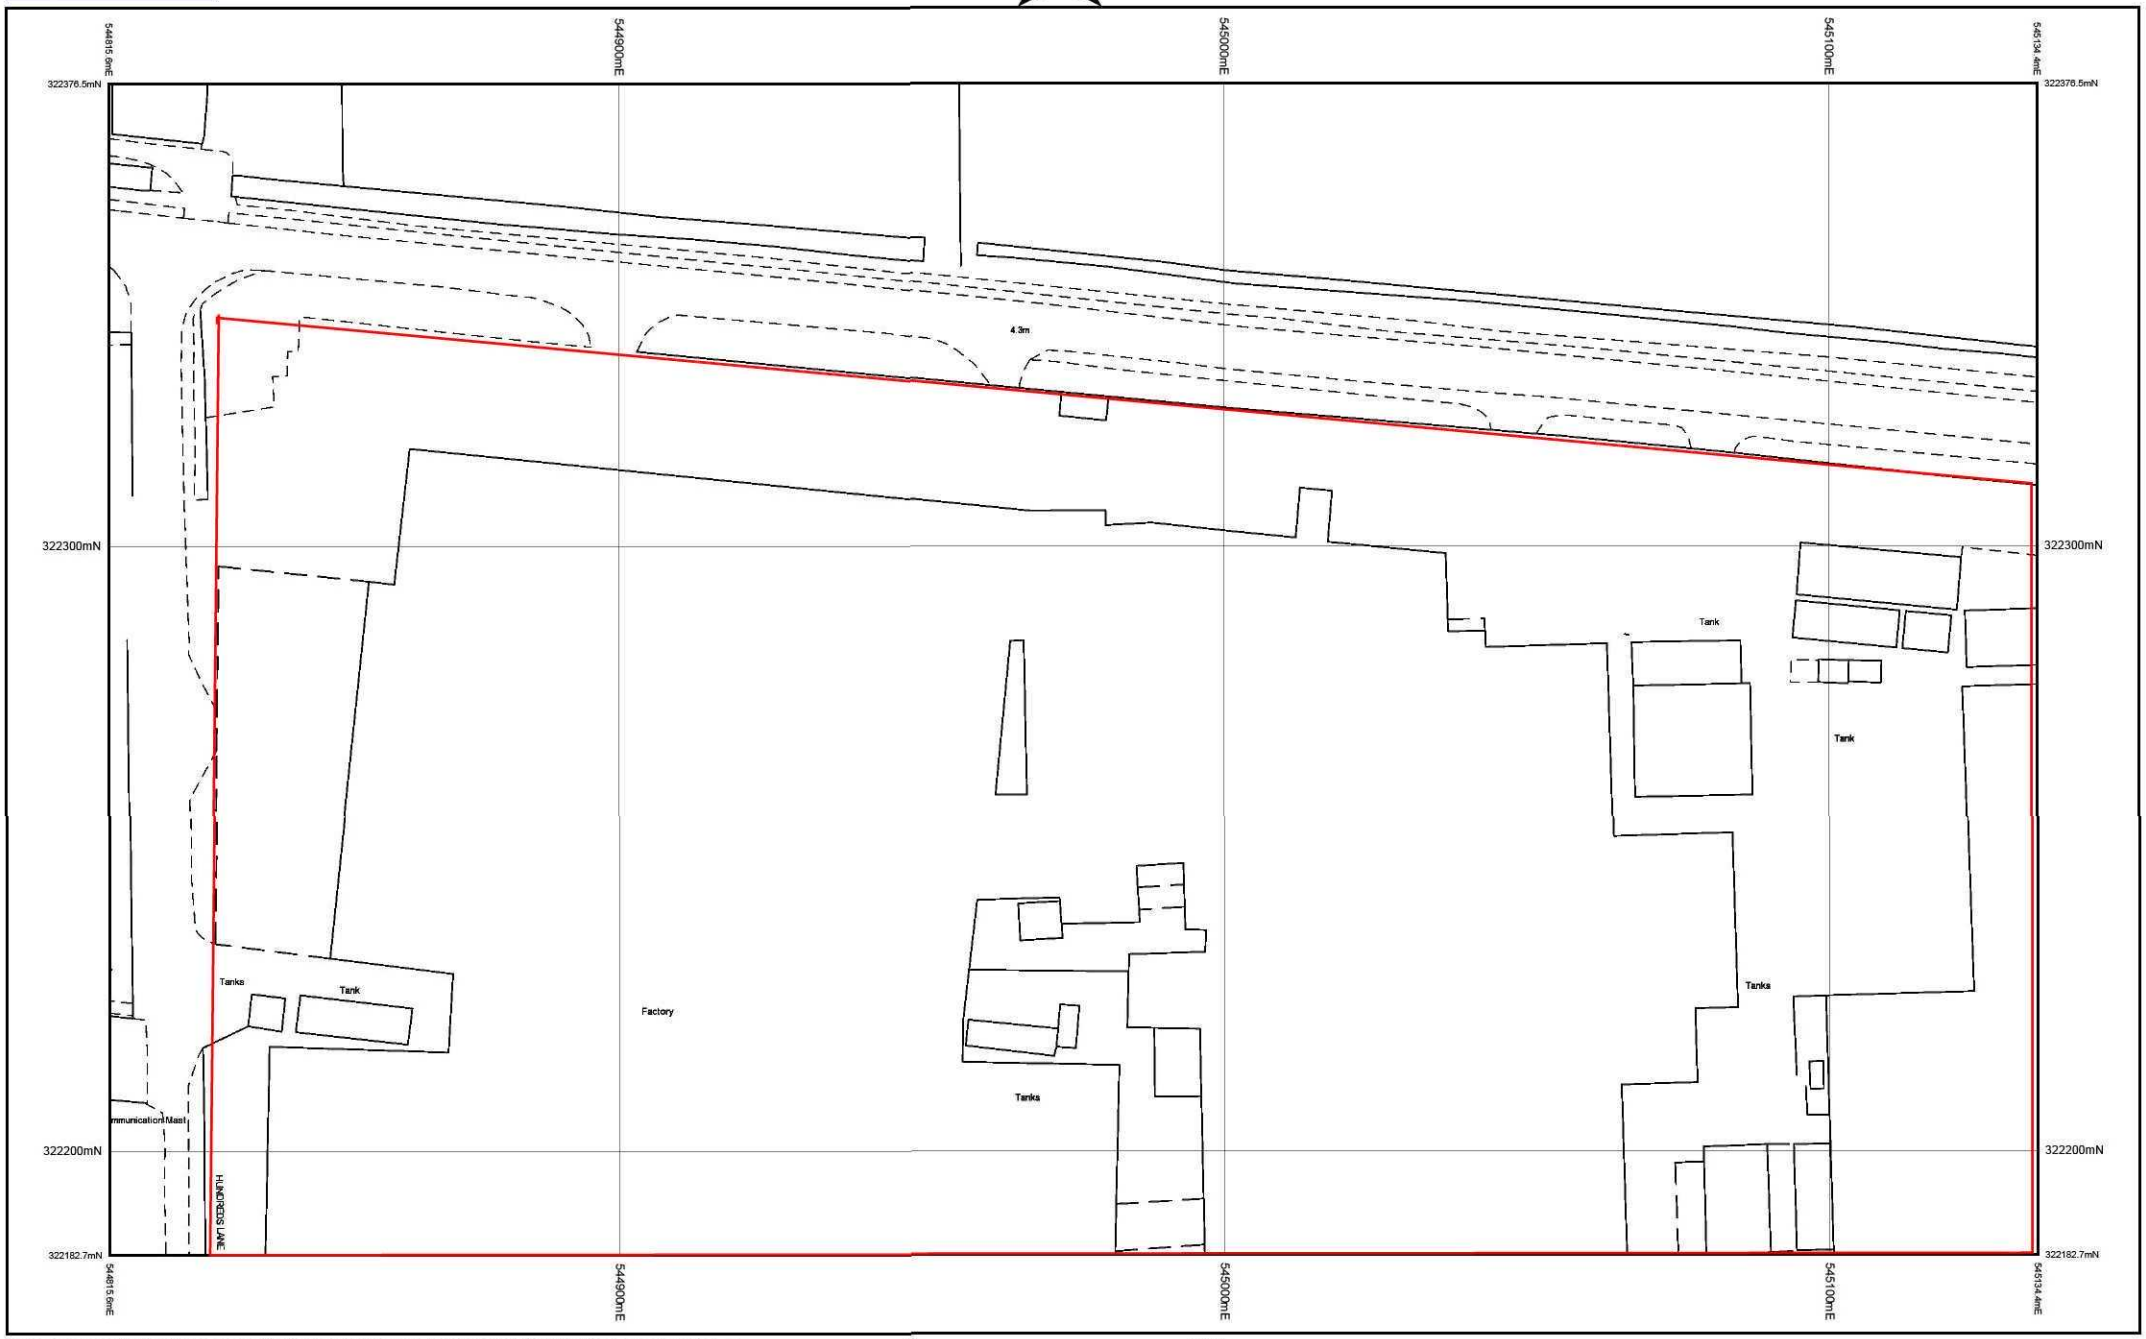

© Crown Copyright and database rights 2011 Ordnance Survey 100048957. The representation of road, track or path is no evidence of a boundary or right of way. The representation of features as lines is no evidence of a property boundary.

0 50 m

Scale: 1:1250

Plot Ref: Princes Bridge Road Long Sutton